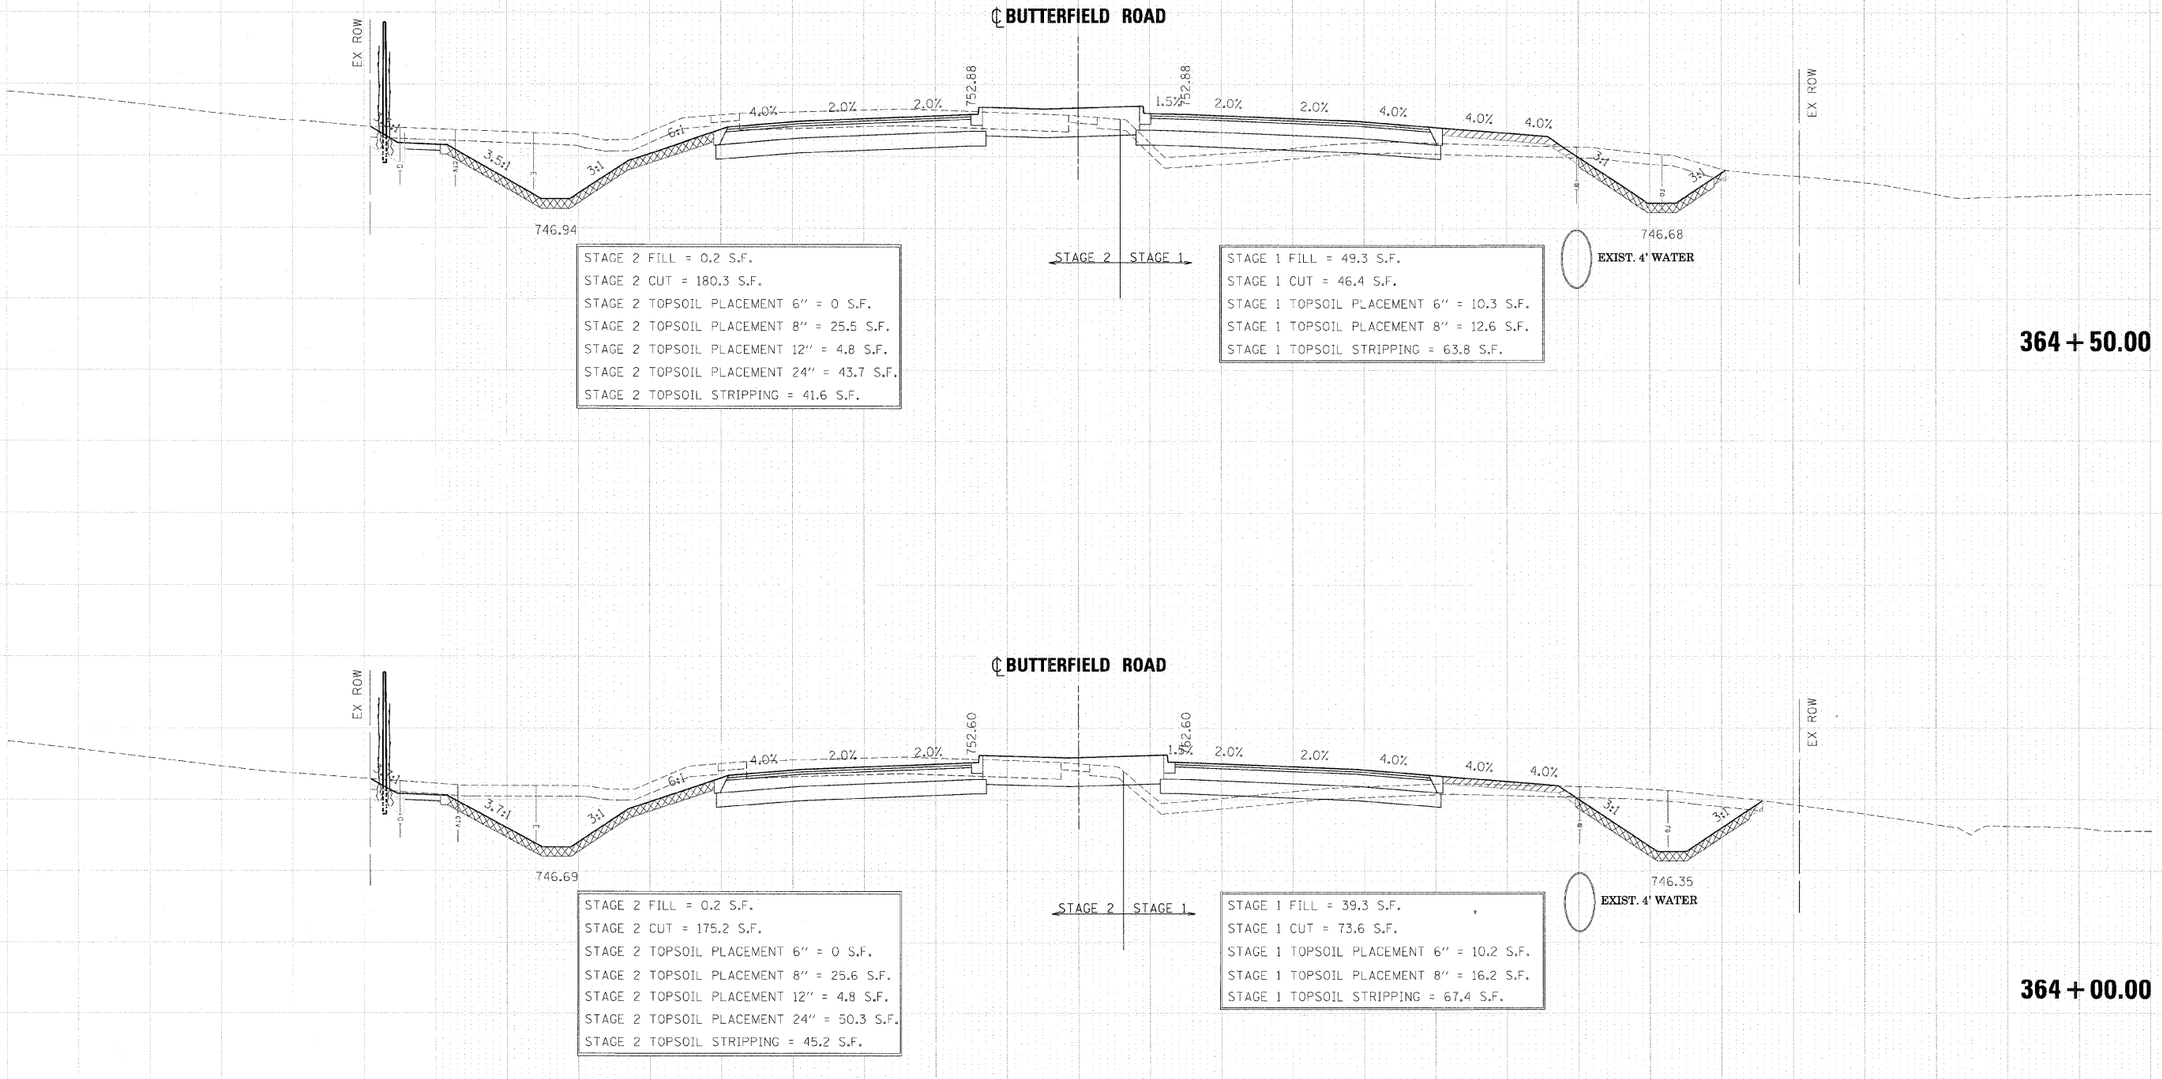

STAGE 2 FILL = 0.2 S.F.
STAGE 2 CUT = 180.3 S.F.
STAGE 2 TOPSOIL PLACEMENT 6" = 0 S.F.
STAGE 2 TOPSOIL PLACEMENT 8" = 25.5 S.F.
STAGE 2 TOPSOIL PLACEMENT 12" = 4.8 S.F.
STAGE 2 TOPSOIL PLACEMENT 24" = 43.7 S.F.
STAGE 2 TOPSOIL STRIPPING = 41.6 S.F.

STAGE 1 FILL = 49.3 S.F.
STAGE 1 CUT = 46.4 S.F.
STAGE 1 TOPSOIL PLACEMENT 6" = 10.3 S.F.
STAGE 1 TOPSOIL PLACEMENT 8" = 12.6 S.F.
STAGE 1 TOPSOIL STRIPPING = 63.8 S.F.

STAGE 2 FILL = 0.2 S.F.
STAGE 2 CUT = 175.2 S.F.
STAGE 2 TOPSOIL PLACEMENT 6" = 0 S.F.
STAGE 2 TOPSOIL PLACEMENT 8" = 25.6 S.F.
STAGE 2 TOPSOIL PLACEMENT 12" = 4.8 S.F.
STAGE 2 TOPSOIL PLACEMENT 24" = 50.3 S.F.
STAGE 2 TOPSOIL STRIPPING = 45.2 S.F.

STAGE 1 FILL = 39.3 S.F.
STAGE 1 CUT = 73.6 S.F.
STAGE 1 TOPSOIL PLACEMENT 6" = 10.2 S.F.
STAGE 1 TOPSOIL PLACEMENT 8" = 16.2 S.F.
STAGE 1 TOPSOIL STRIPPING = 67.4 S.F.

FINAL SURVEY — NOTE BOOK — NO. — BY — DATE
SURVEYED — PLOTTED — PLOT DATE — AREAS — AREAS CHECKED

ORIGINAL SURVEY — NOTE BOOK — NO. — BY — DATE
SURVEYED — PLOTTED — PLOT DATE — AREAS — AREAS CHECKED

150 140 130 120 110 100 90 80 70 60 50 40 30 20 10 0 10 20 30 40 50 60 70 80 90 100 110 120 130 140 150

FILE NAME = ...\D1621419-XS_56.DGN	DESIGNED - JMM	REVISED -
USER NAME = tblank	DRAWN - BMH	REVISED -
PLOT DATE = 12/7/2010	CHECKED - RMT	REVISED -
	DATE - 12/6/10	REVISED -

benesch

STATE OF ILLINOIS
DEPARTMENT OF TRANSPORTATION

CROSS SECTIONS – IL RTE 56

SCALE: | SHEET NO. 129 OF 189 SHEETS | STA. 364+00.00 TO STA. 364+50.00

F.A. RTE.	SECTION	COUNTY	TOTAL SHEETS	SHEET NO.
365	(57 & 58)WRS-2	DUPAGE	681	571
		CONTRACT NO. 62419		
	ILLINOIS FED. AID PROJECT			