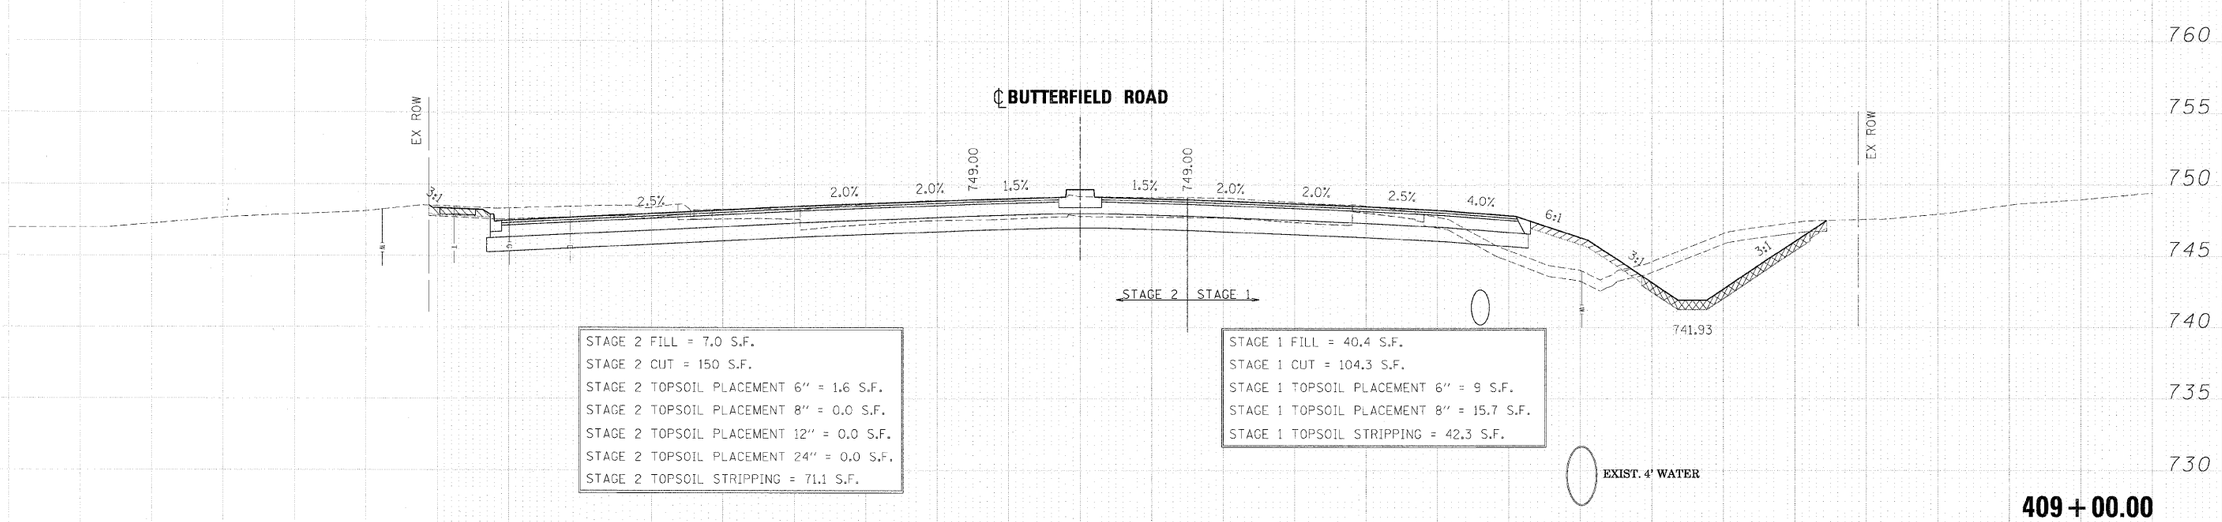

STAGE 2 FILL = 7.0 S.F.
STAGE 2 CUT = 150 S.F.
STAGE 2 TOPSOIL PLACEMENT 6" = 1.6 S.F.
STAGE 2 TOPSOIL PLACEMENT 8" = 0.0 S.F.
STAGE 2 TOPSOIL PLACEMENT 12" = 0.0 S.F.
STAGE 2 TOPSOIL PLACEMENT 24" = 0.0 S.F.
STAGE 2 TOPSOIL STRIPPING = 71.1 S.F.

STAGE 1 FILL = 40.4 S.F.
STAGE 1 CUT = 104.3 S.F.
STAGE 1 TOPSOIL PLACEMENT 6" = 9 S.F.
STAGE 1 TOPSOIL PLACEMENT 8" = 15.7 S.F.
STAGE 1 TOPSOIL STRIPPING = 42.3 S.F.

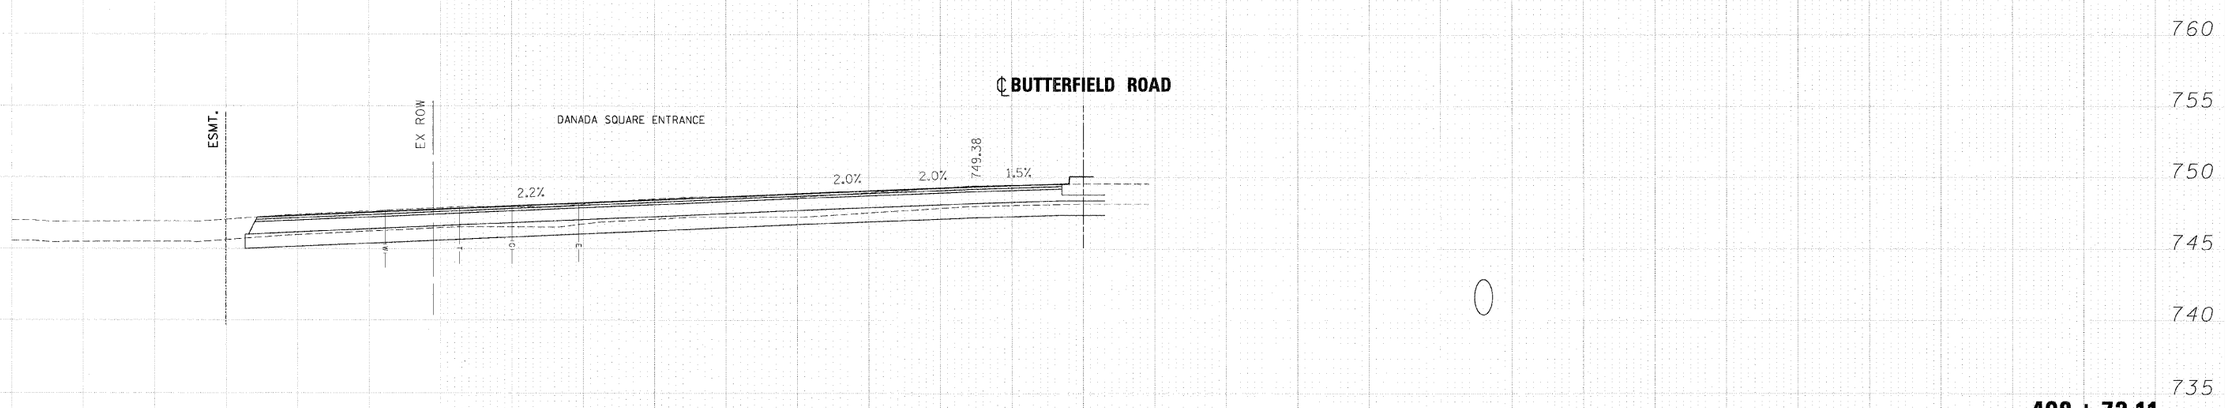

150 140 130 120 110 100 90 80 70 60 50 40 30 20 10 0 10 20 30 40 50 60 70 80 90 100 110 120 130 140 150

FILE NAME = ...\D162419-XS_56.DGN	DESIGNED - JMM	REVISED -	benesch
USER NAME = tblank	CHECKED - RMT	REVISED -	
PLOT DATE = 12/7/2010	DATE - 12/6/10	REVISED -	

STATE OF ILLINOIS
DEPARTMENT OF TRANSPORTATION

CROSS SECTIONS – IL RTE 56

SCALE: | SHEET NO. 174 OF 189 SHEETS | STA. 408+72.11 TO STA. 409+00.00

F.A. RTE.	SECTION	COUNTY	TOTAL SHEETS	SHEET NO.
365	(57 & 58)WRS-2	DUPAGE	681	616

CONTRACT NO. 62419

ILLINOIS FED. AID PROJECT

FINAL SURVEY	BY	DATE
SURVEYED		
PLOTTED		
PROFILE		
NOTE BOOK		
NO.	AREAS CHECKED	

ORIGINAL SURVEY	BY	DATE
SURVEYED		
PLOTTED		
PROFILE		
NOTE BOOK		
NO.	AREAS CHECKED	