SE 1/4 SECTION 26 - 39 - 9
CITY OF WARRENVILLE

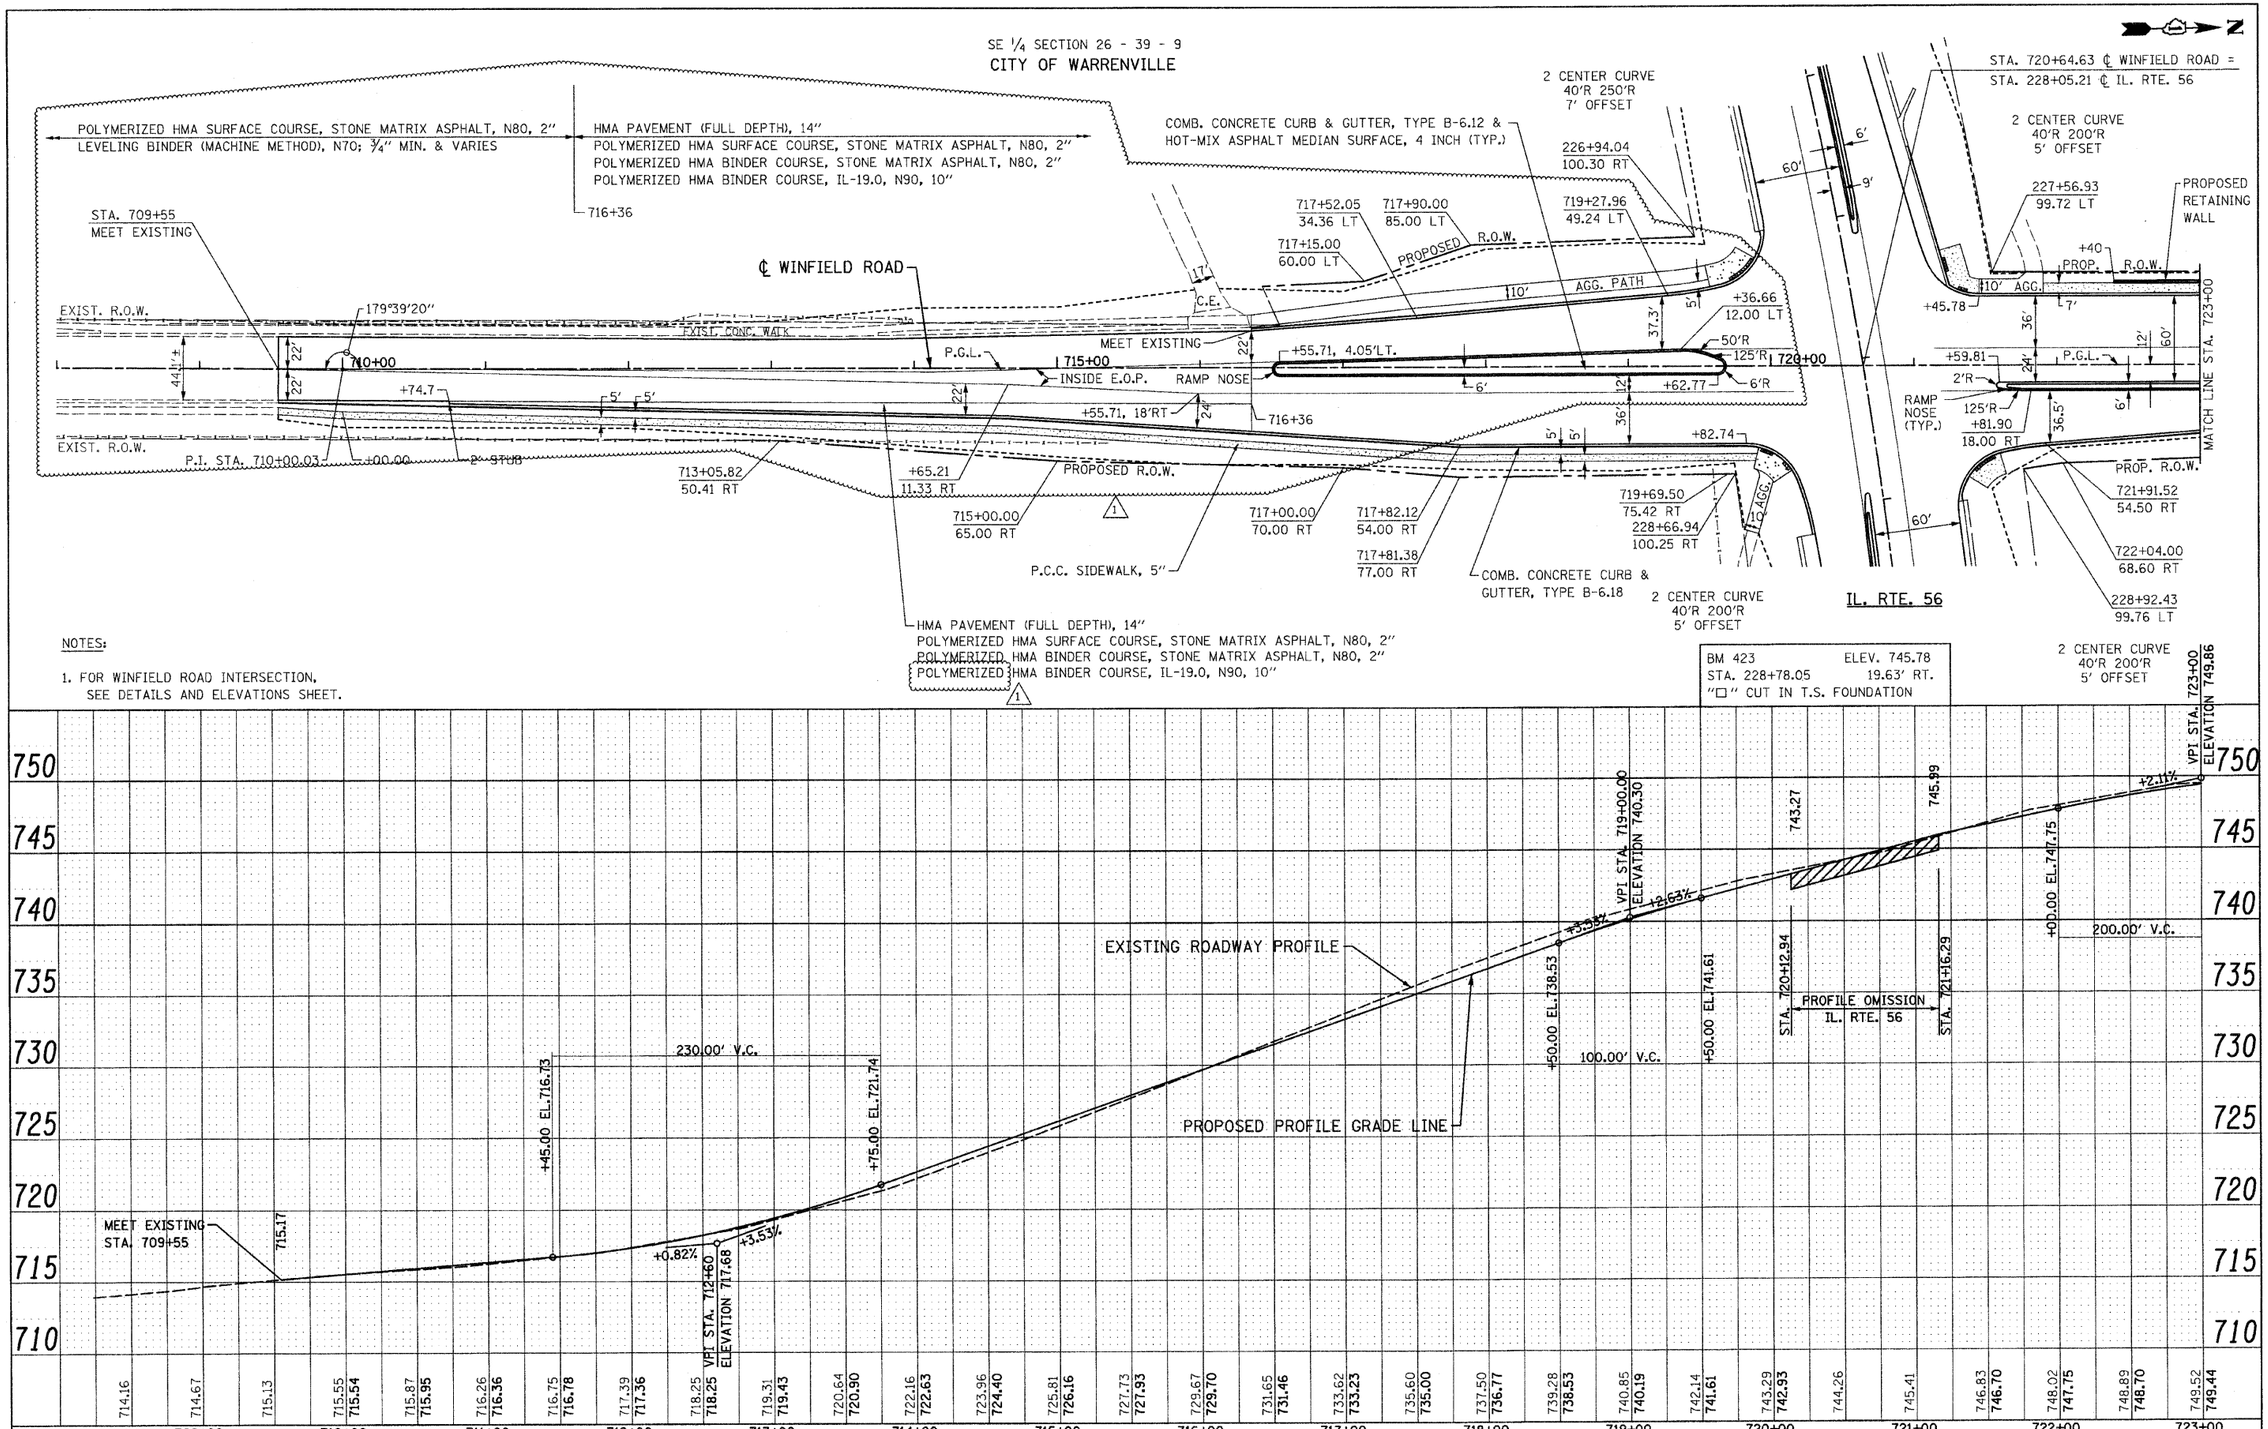

NOTES:

1. FOR WINFIELD ROAD INTERSECTION, SEE DETAILS AND ELEVATIONS SHEET.

FILE NAME = DIG2420-sht-plnprfwin1.dgn PLOT DATE = 12/29/2010 PLOT SCALE = 50.000 ' / IN.	CHRISTIAN-ROGE & ASSOCIATES, INC. ENGINEERS-PLANNERS-SURVEYORS 211 WEST WACKER DRIVE CHICAGO, ILLINOIS 60606 PHONE: (312)372-2023 FAX: (312)372-5274	DESIGNED - S.J.P. DRAWN - B.K. CHECKED - M.P. DATE - DECEMBER 3, 2010	REVISED 1 ADDENDUM 1 12-28-2010 REVISED - REVISED - REVISED -	STATE OF ILLINOIS DEPARTMENT OF TRANSPORTATION

ROADWAY PLAN AND PROFILE
WINFIELD ROAD

SCALE: 1" = 50' | SHEET NO. 1 OF 2 SHEETS | STA. 709+55 TO STA. 723+00

F.A.P. RTE.	SECTION	COUNTY	TOTAL SHEETS	SHEET NO.
365	(58&59) WRS-3	DuPAGE	466	105

CONTRACT NO. 62420

FED. ROAD DIST. NO. 1 | ILLINOIS | FED. AID PROJECT