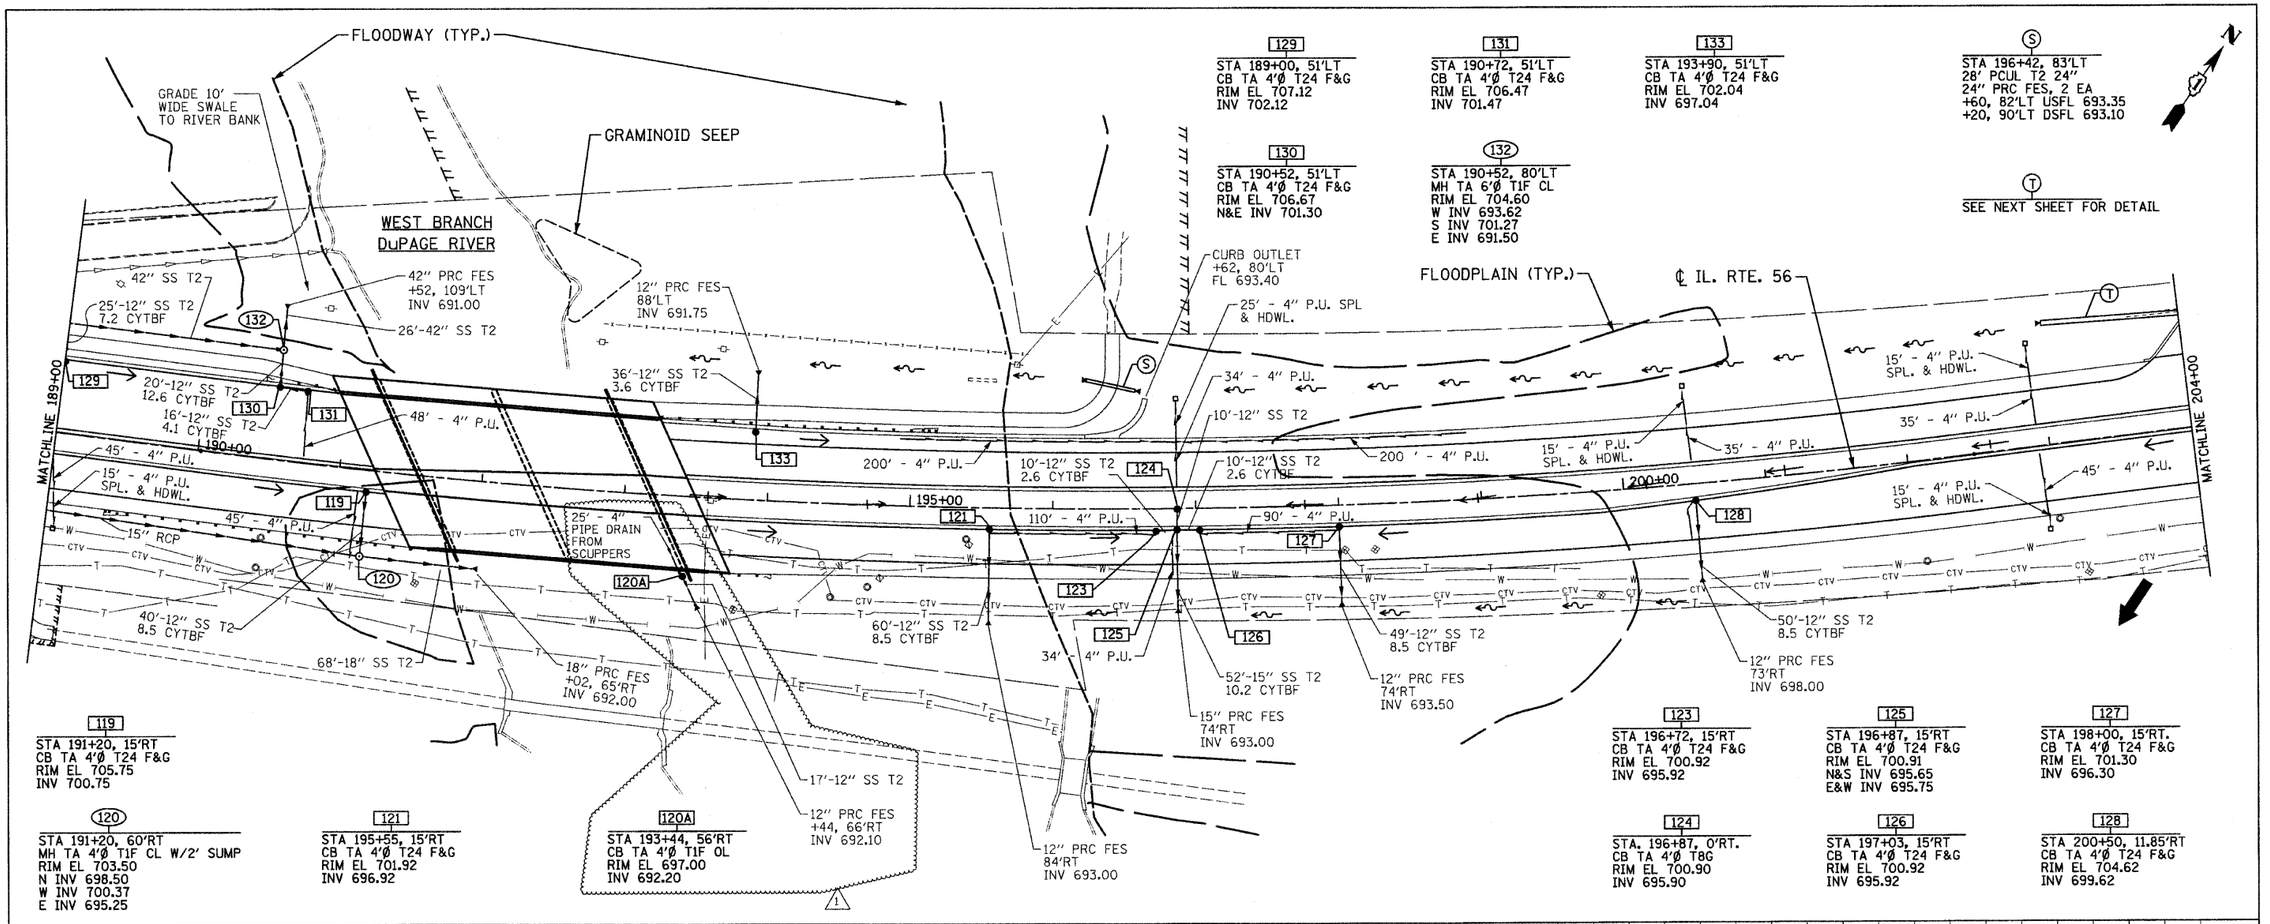

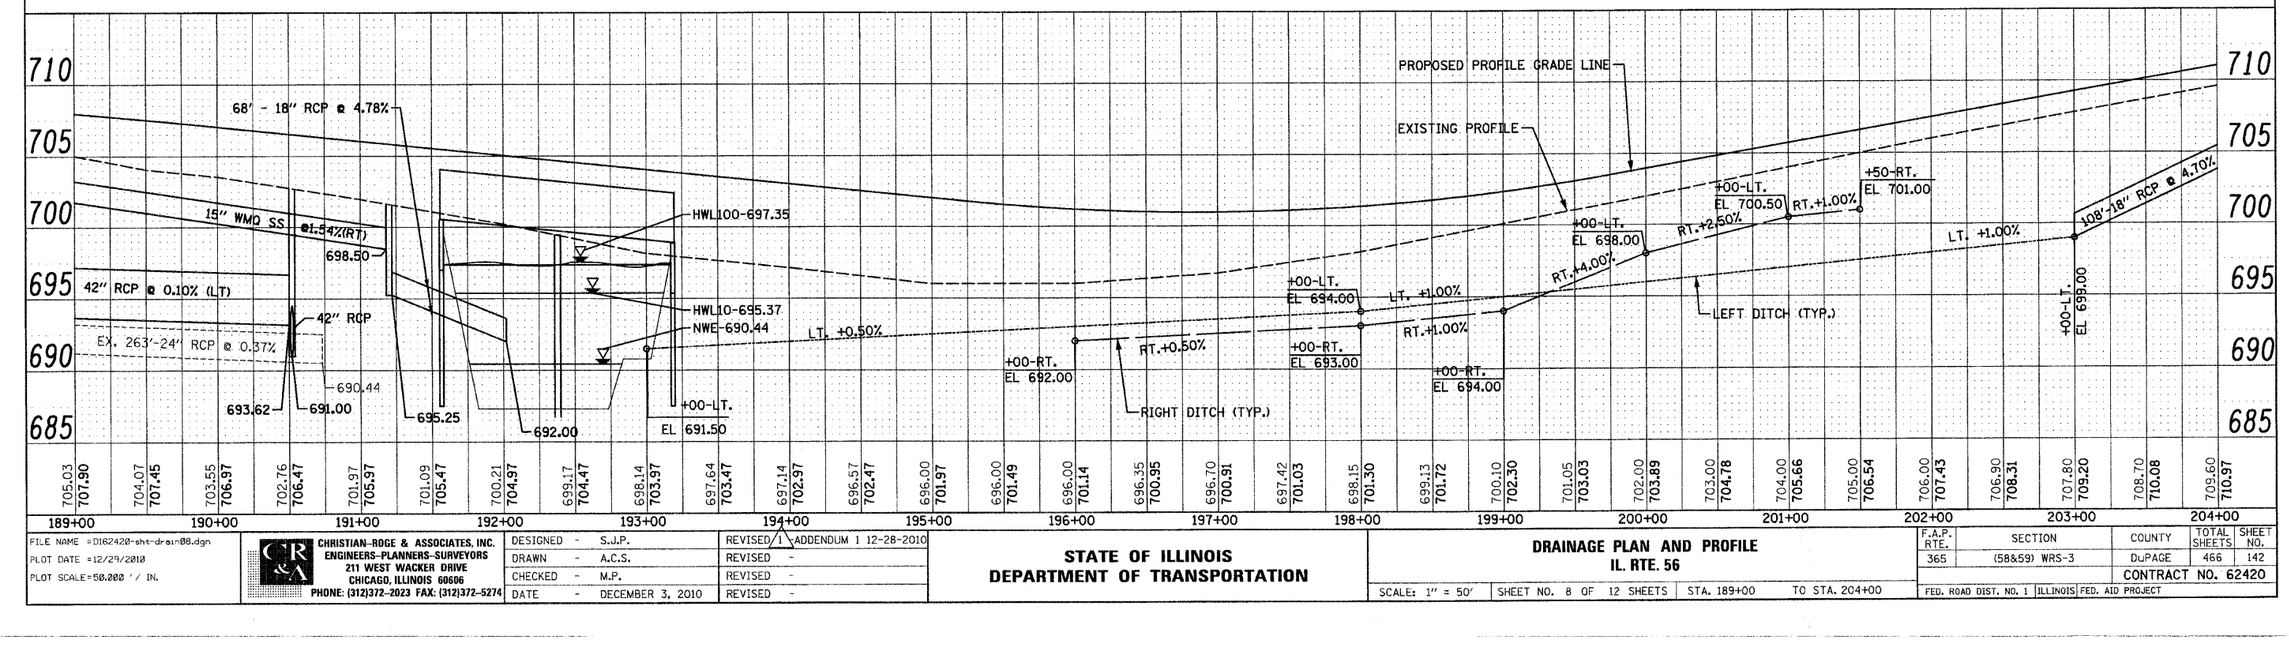

FILE NAME = D162420-sht-drain08.dgn	CHRISTIAN-ROGE & ASSOCIATES, INC. ENGINEERS-PLANNERS-SURVEYORS 211 WEST WACKER DRIVE CHICAGO, ILLINOIS 60606 PHONE: (312)372-2023 FAX: (312)372-5274	DESIGNED - S.J.P.	REVISED 1 ADDENDUM 1 12-28-2010
PLOT DATE = 12/29/2010		DRAWN - A.C.S.	REVISED -
PLOT SCALE = 50.000 ' / IN.		CHECKED - M.P.	REVISED -
		DATE - DECEMBER 3, 2010	REVISED -

STATE OF ILLINOIS
DEPARTMENT OF TRANSPORTATION

DRAINAGE PLAN AND PROFILE
IL. RTE. 56

SCALE: 1" = 50' | SHEET NO. 8 OF 12 SHEETS | STA. 189+00 | TO STA. 204+00

F.A.P. RTE.	SECTION	COUNTY	TOTAL SHEETS	SHEET NO.
365	(58&59) WRS-3	DuPAGE	466	142
		CONTRACT NO. 62420		
FED. ROAD DIST. NO. 1	ILLINOIS	FED. AID PROJECT		