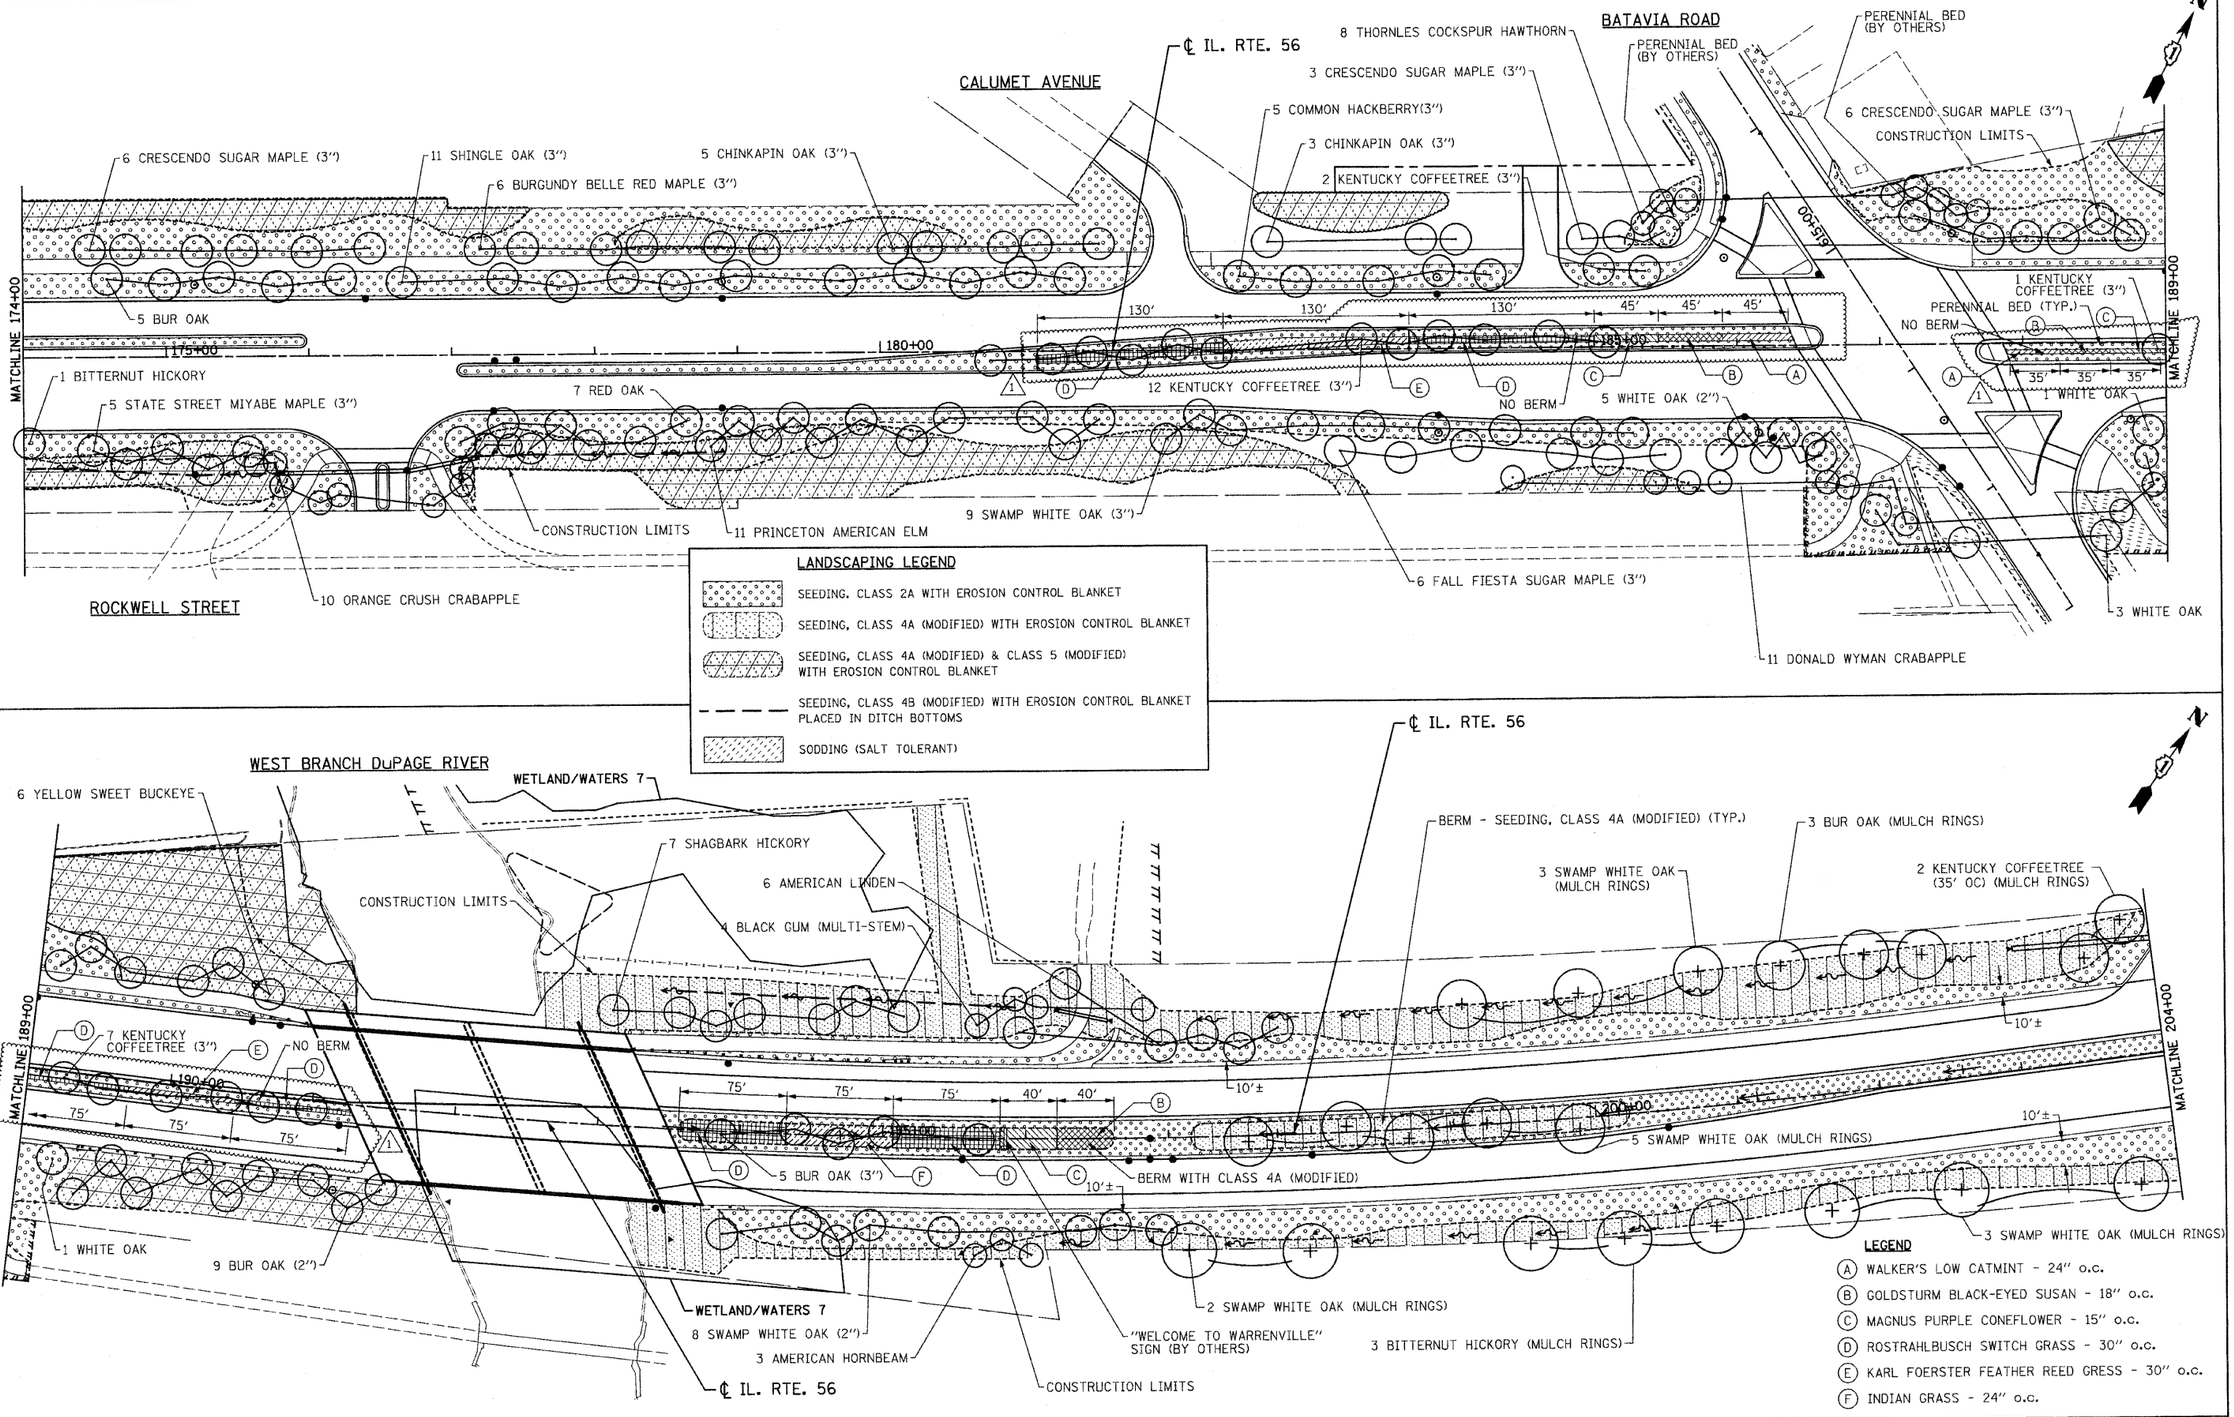

FILE NAME = D162420-sht-ls4.dgn
PLOT DATE = 12/29/2010
PLOT SCALE = 50.00000 ' / IN.

CHRISTIAN-ROGE & ASSOCIATES, INC.
ENGINEERS-PLANNERS-SURVEYORS
211 WEST WACKER DRIVE
CHICAGO, ILLINOIS 60606
PHONE: (312)372-2023 FAX: (312)372-5274

DESIGNED - S.J.P.	REVISED 1 ADDENDUM 1 12-28-2010	
DRAWN - A.C.S.	REVISED -	
CHECKED - M.P.	REVISED -	
DATE - DECEMBER 3, 2010	REVISED -	

STATE OF ILLINOIS
DEPARTMENT OF TRANSPORTATION

LANDSCAPING PLAN
IL. RTE. 56

SCALE: 1" = 50' | SHEET NO. 4 OF 6 SHEETS | STA. 174+00 | TO STA. 204+00

F.A.P. RTE.	SECTION	COUNTY	TOTAL SHEETS	SHEET NO.
365	(58&59) WRS-3	DuPAGE	466	191
		CONTRACT NO. 62420		
FED. ROAD DIST. NO. 1	ILLINOIS	FED. AID PROJECT		