STATE OF ILLINOIS
DEPARTMENT OF TRANSPORTATION

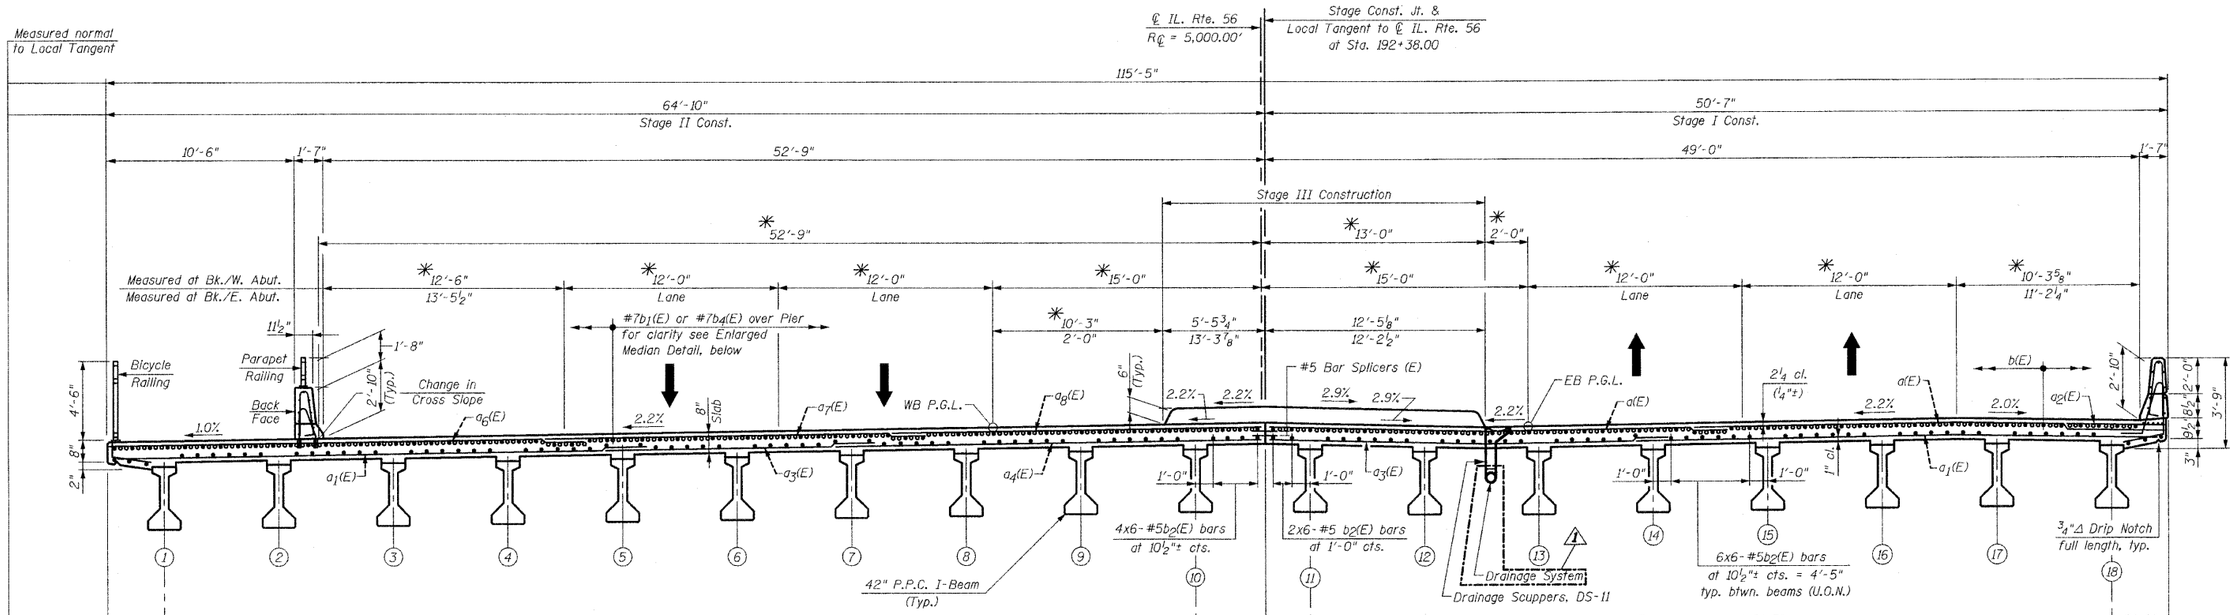

DECK CROSS SECTION
(Looking East)

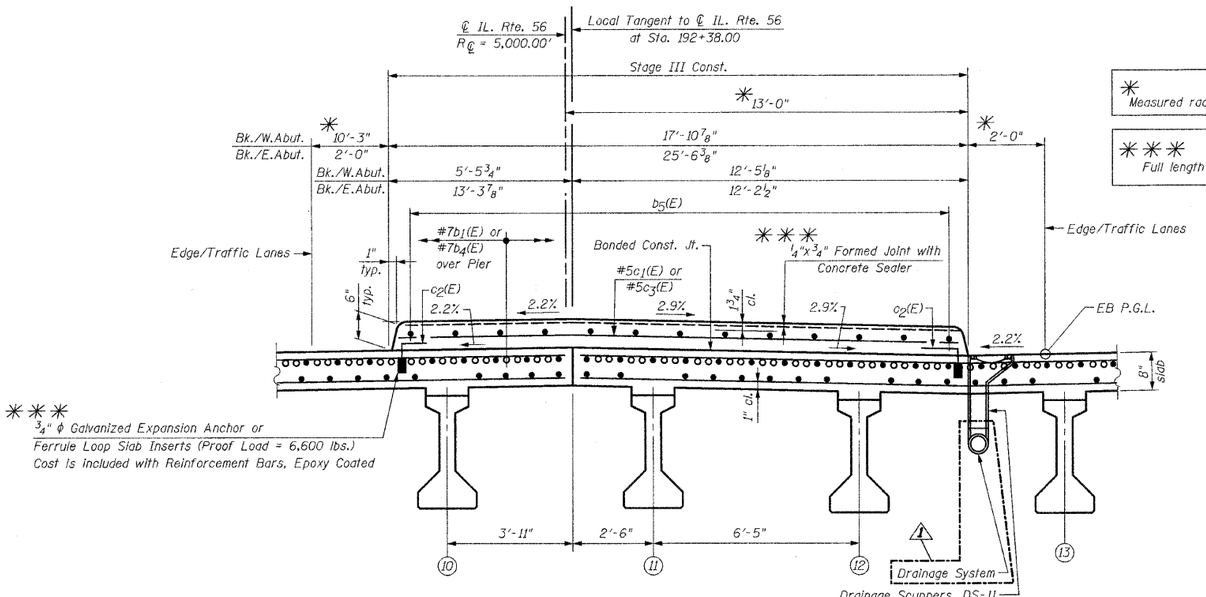

ENLARGED DETAIL
(showing Median)

LEGEND:
U.O.N. = Unless Otherwise Noted

✳ Measured radially to ℄ IL. Rte. 56

✳✳✳ Full length along Joint. Backer Rod not required

DECK CROSS SECTION & MEDIAN PLAN
IL. ROUTE 56 OVER WEST BRANCH DuPAGE RIVER
F.A.P. RTE. 365
SECTION (58&59) WRS-3
DuPAGE COUNTY
STA. 192+38.00
STRUCTURE NO. 022-2027

DESIGNED	-
CHECKED	-
DRAWN	-
CHECKED	-

⚠1 Revised 12/28/10 JCN

CHRISTIAN-ROGE & ASSOCIATES, INC.
ENGINEERS-PLANNERS-SURVEYORS
211 WEST WACKER DRIVE
CHICAGO, ILLINOIS 60606
PHONE: (312)372-2023 FAX: (312)372-5274

SHEET NO. S16	F.A. RTE.	SECTION	COUNTY	TOTAL SHEETS	SHEET NO.
S43 SHEETS	365	(58&59) WRS-3	DuPAGE	466	222
			CONTRACT NO. 62420		
		ILLINOIS	FED. AID PROJECT		