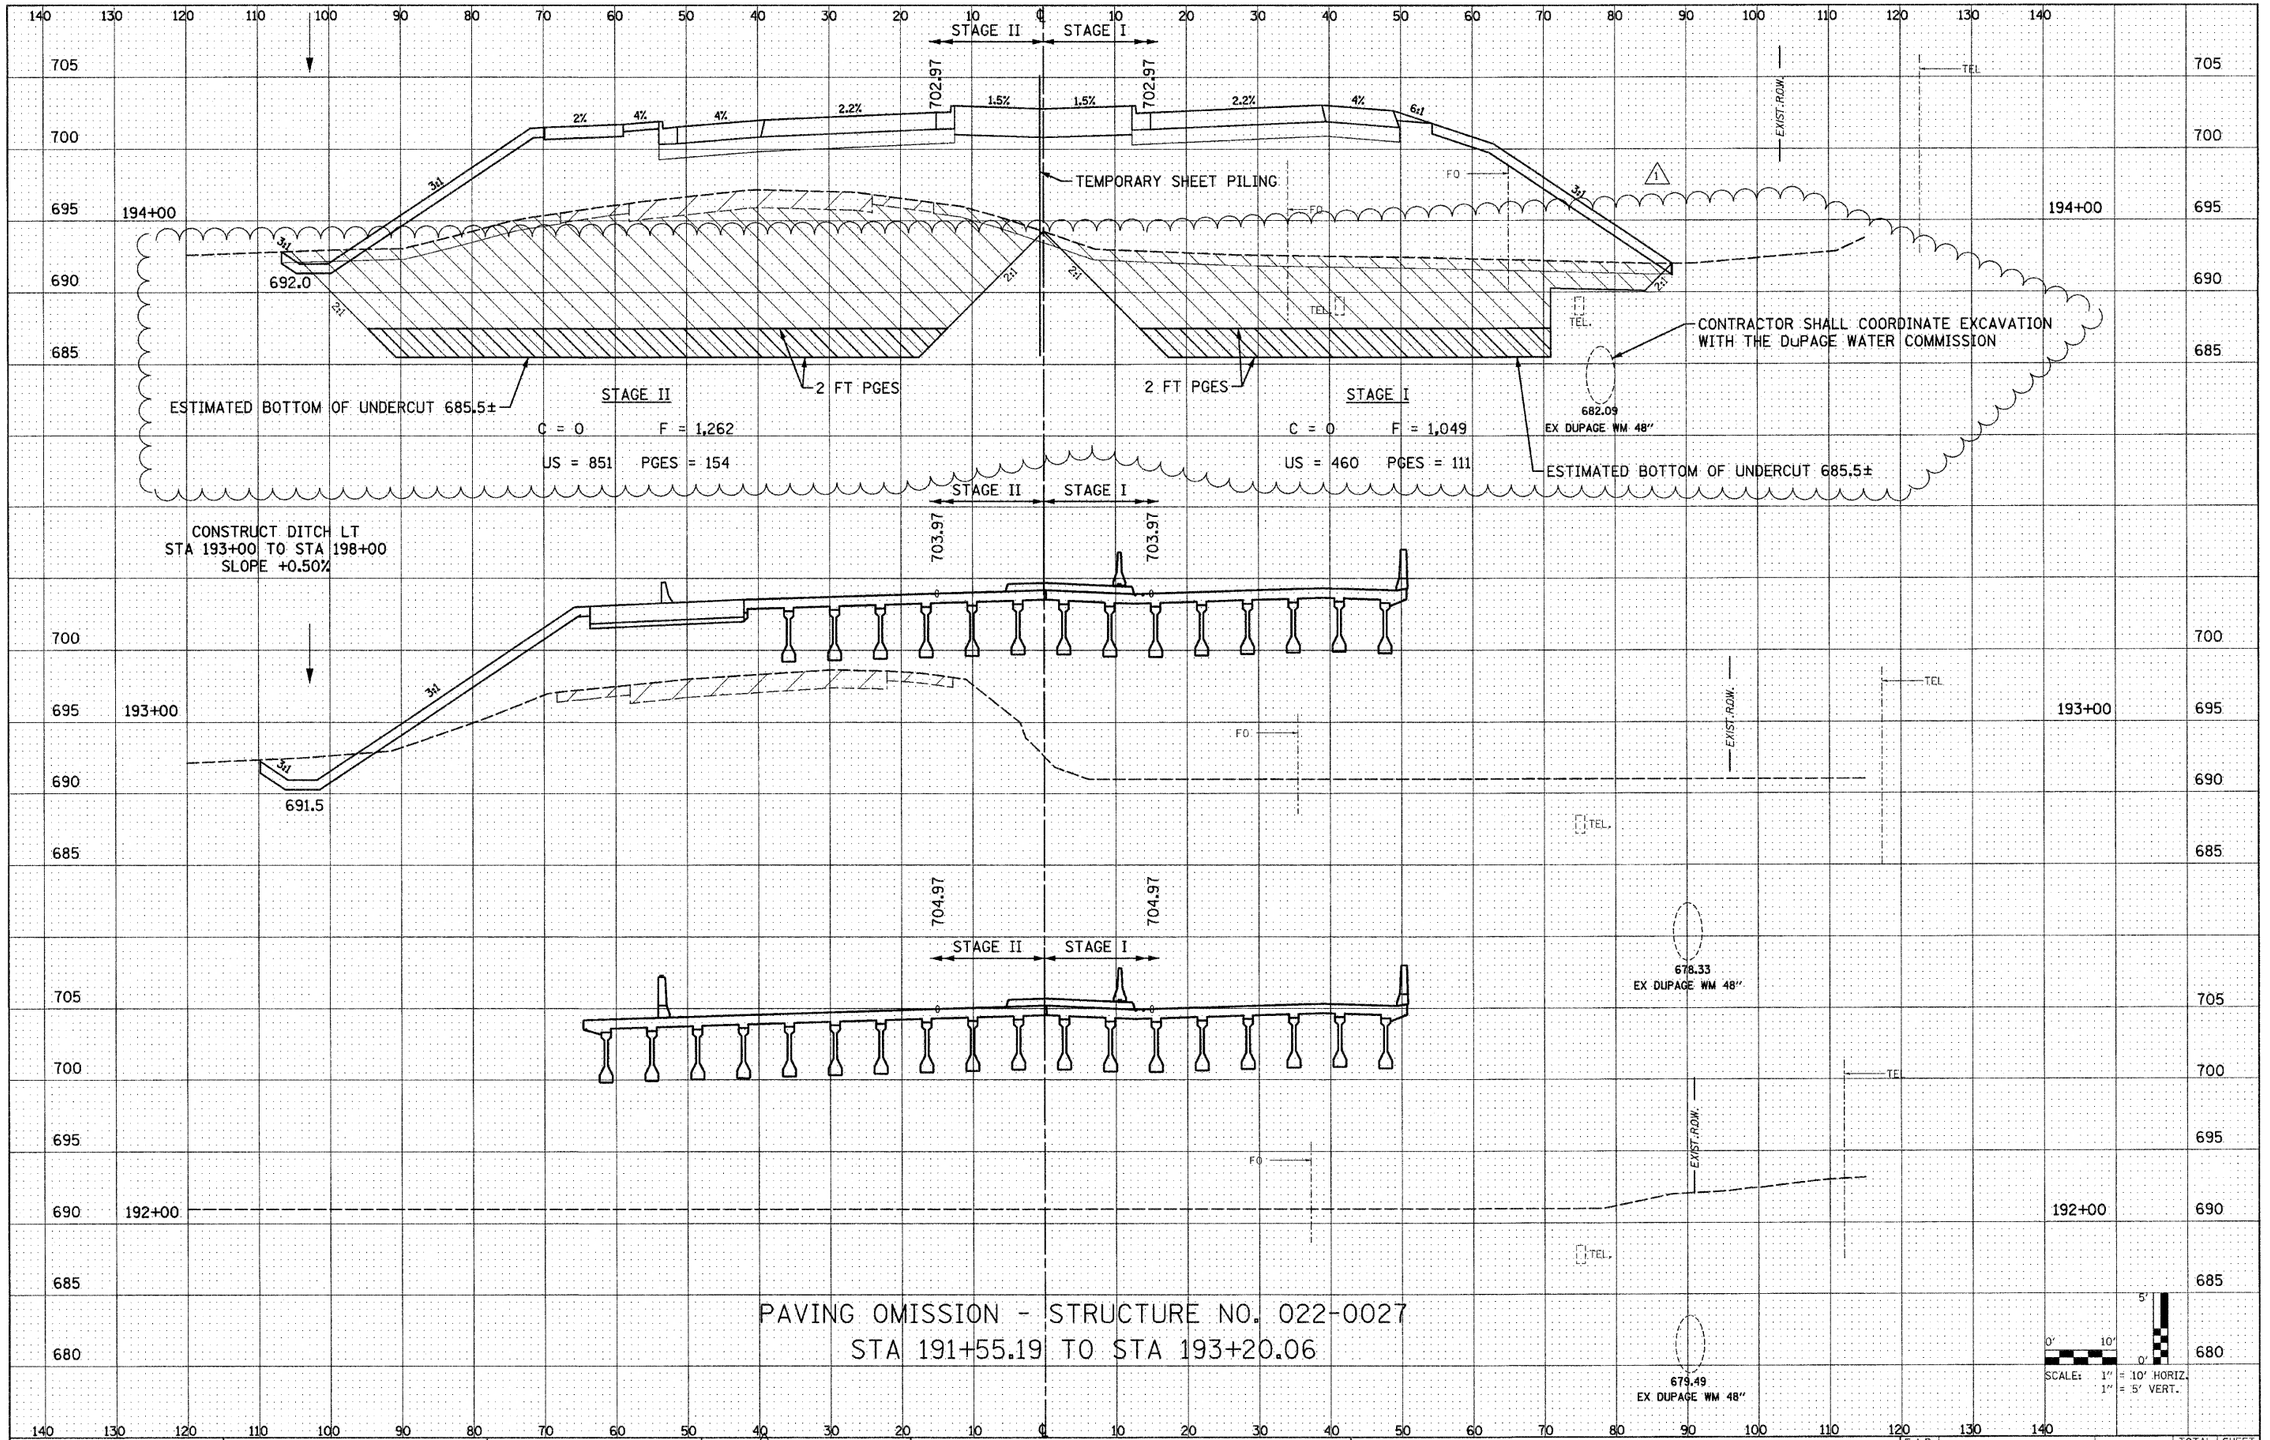

FILE NAME = D162428-sht-xssht.dgn	DESIGNED - S.J.P.	REVISED 1 ADDENDUM 1 12-28-2010	
PLOT DATE = 12/29/2010	DRAWN - W.A.M.	REVISED -	
PLOT SCALE = 100.000 ' / IN.	CHECKED - M.P.	REVISED -	
	DATE - DECEMBER 3, 2010	REVISED -	

CHRISTIAN-ROGE & ASSOCIATES, INC.
ENGINEERS-PLANNERS-SURVEYORS
211 WEST WACKER DRIVE
CHICAGO, ILLINOIS 60606
PHONE: (312)372-2023 FAX: (312)372-5274

STATE OF ILLINOIS
DEPARTMENT OF TRANSPORTATION

CROSS SECTIONS
IL. RTE. 56

SCALE: NONE | SHEET NO. 45 OF 74 SHEETS | STA. | TO STA.

F.A.P. RTE.	SECTION	COUNTY	TOTAL SHEETS	SHEET NO.
365	(58&59) WRS-3	DuPAGE	466	382
		CONTRACT NO. 62420		
FED. ROAD DIST. NO. 1	ILLINOIS	FED. AID PROJECT		