CITY OF WARRENVILLE

NE 1/4 SECTION 34 - 39 - 9

NW 1/4 SECTION 35 - 39 - 9

N

100' - WOOD AND RAIL FENCE

TWIN PINES DRIVE

145+25.19
114.43' LT

145+36.52
87.17' LT

NOISE WALL

EXIST. R.O.W.

HMA PATH

145+96.99
109.00' LT

145+85.26
92.02 LT

℄ IL. RTE. 56

FERRY CREEK

HMA PAVEMENT (FULL DEPTH), 14"
POLYMERIZED HMA SURFACE COURSE, STONE MATRIX ASPHALT, N80, 2"
POLYMERIZED HMA BINDER COURSE, STONE MATRIX ASPHALT, N80, 2"
HMA BINDER, COURSE IL 19.0, N90, 10"

WILLIAMS ROAD

155+88.79
109.02' LT

155+24.00
109.02 LT

155+61.66
91.44 LT

1' MIN

10'

HMA PATH

EXIST. R.O.W.

158+04.89
51.00 LT

COMB. CONCRETE CURB & GUTTER, TYPE B-6.24

COMB. CONC. CURB & GUTTER, TYPE B-6.24

CONCRETE MEDIAN
TYPE SB-6.24 (SPECIAL)

155+27.19
71.71 LT

154+81.35
39.00 LT

151+80.52
15.00 LT

155+90.54
51.00 LT

MATCHLINE 144+00

MATCHLINE 159+00

145+00

155+00

RAMP NOSE (TYP.)

P.C. STA. 144+07.82

148+74.71
15.00 RT

152+65.37
51.00 RT

154+26.03
51.00 RT

155+40.61
39.00 RT

154+95.94
68.79 RT

154+86.96
108.98' RT

145+64.05
89.19 RT

145+40.65
89.24 RT

145+21.44
109.01' RT

144+00.00
108.94' RT

WEBSTER STREET

145+85.56
114.68' RT

146+90.06
121.80' RT

147+85.55
124.36' RT

148+80.88
130.45' RT

150+48.09
135.81' RT

150+50.96
39.00 RT

AGGREGATE SHOULDERS, TY. B.

HMA SHOULDERS, 14"

AGGREGATE SHOULDERS, TY. B.

153+18.40
134.39' RT

154+53.04
92.48 RT

151+89.90
132.22' RT

151+89.90
142.73' RT

153+36.48
142.94' RT

PROPOSED TEMP. EASMENT

℄ RELOCATED PRIVATE DRIVE
(SEE DETAILS ON SHEET NO. 198)

WARRENVILLE ROAD

SE 1/4 SECTION 34 - 39 - 9

NOTES:

1. FOR TWIN PINES DRIVE, WEBSTER STREET, WILLIAMS ROAD AND WARRENVILLE ROAD INTERSECTIONS, SEE INTERSECTION DETAILS SHEET.

CURVE 2
PI STA. =152+72.86
Δ =29° 07' 26" (LT)
D =1° 43' 14"
R =3,330.00'
T =865.04'
L =1,692.66'
E =110.52'
e =3.14%
T.R. =72.61'
S.E. RUN =114'
P.C. STA. =144+07.82
P.T. STA. =161+00.48

CRA 17 ELEV. 716.25
STA. 162+63.33 108.81' LT.
"□" ATOP CURB

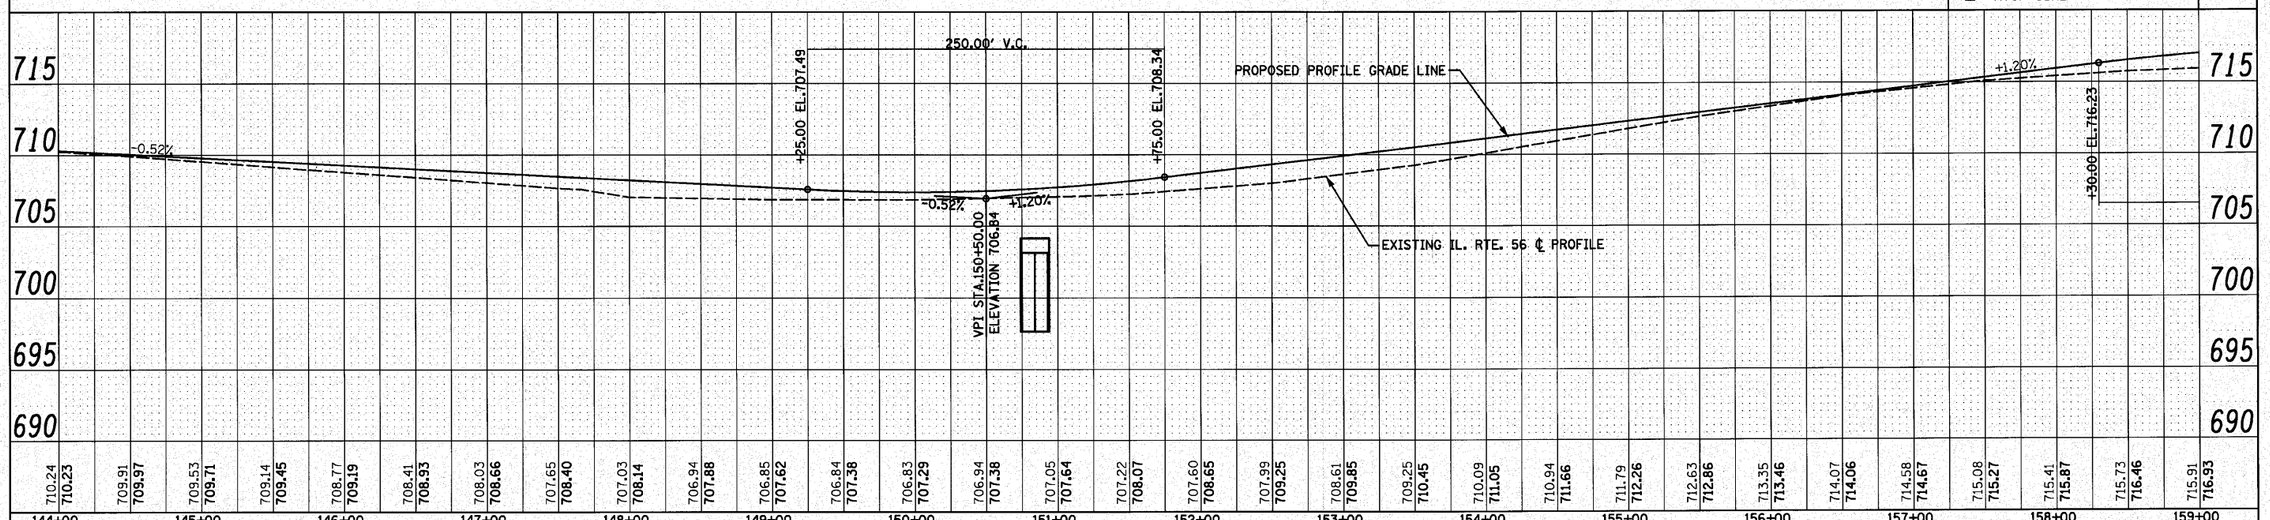

FILE NAME =D162420-sht-plnprf05.dgn	DESIGNED - S.J.P.	REVISED -	STATE OF ILLINOIS
PLOT DATE =12/3/2010	DRAWN - B.K.	REVISED -	DEPARTMENT OF TRANSPORTATION
PLOT SCALE=50.000 ' / IN.	CHECKED - M.P.	REVISED -	ROADWAY PLAN AND PROFILE
CHRISTIAN-ROGE & ASSOCIATES, INC. ENGINEERS-PLANNERS-SURVEYORS 211 WEST WACKER DRIVE CHICAGO, ILLINOIS 60606 PHONE: (312)372-2023 FAX: (312)372-5274	DATE - DECEMBER 3, 2010	REVISED -	IL. RTE. 56

SCALE: 1" = 50' | SHEET NO. 5 OF 12 SHEETS | STA. 144+00 | TO STA. 159+00

F.A.P. RTE.	SECTION	COUNTY	TOTAL SHEETS	SHEET NO.
365	(58&59) WRS-3	DuPAGE	466	94
		CONTRACT NO. 62420		
FED. ROAD DIST. NO. 1	ILLINOIS	FED. AID PROJECT		