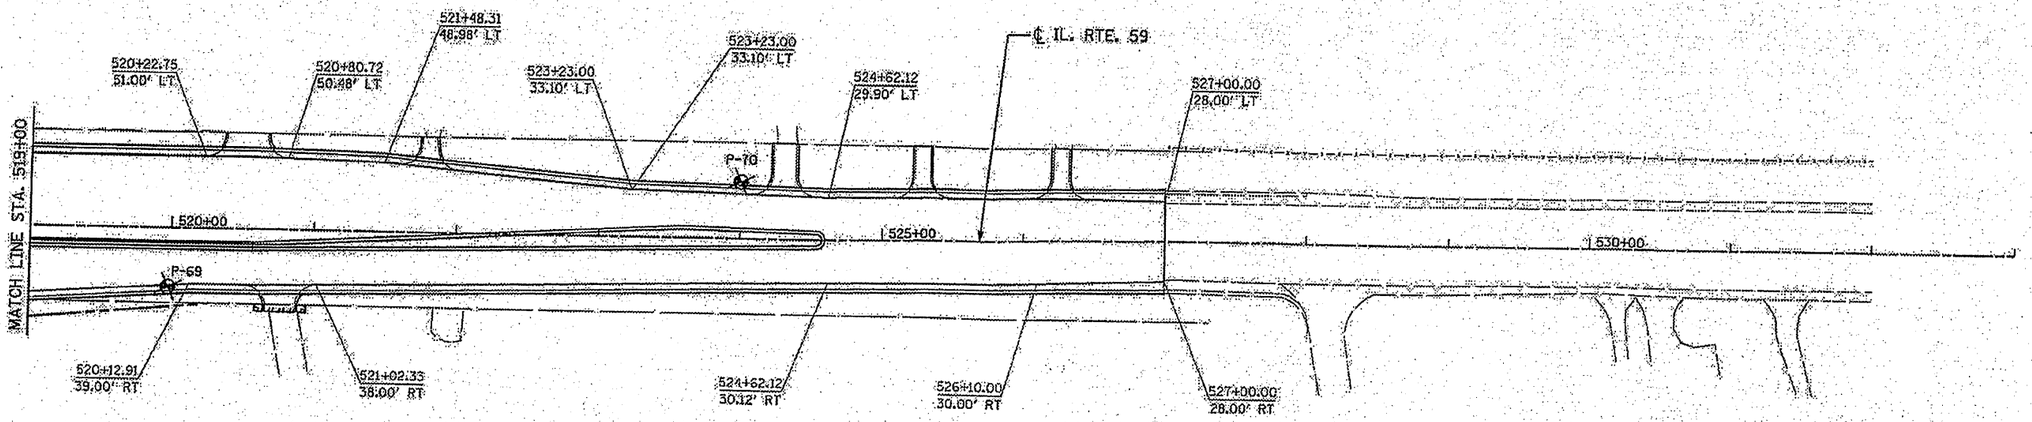

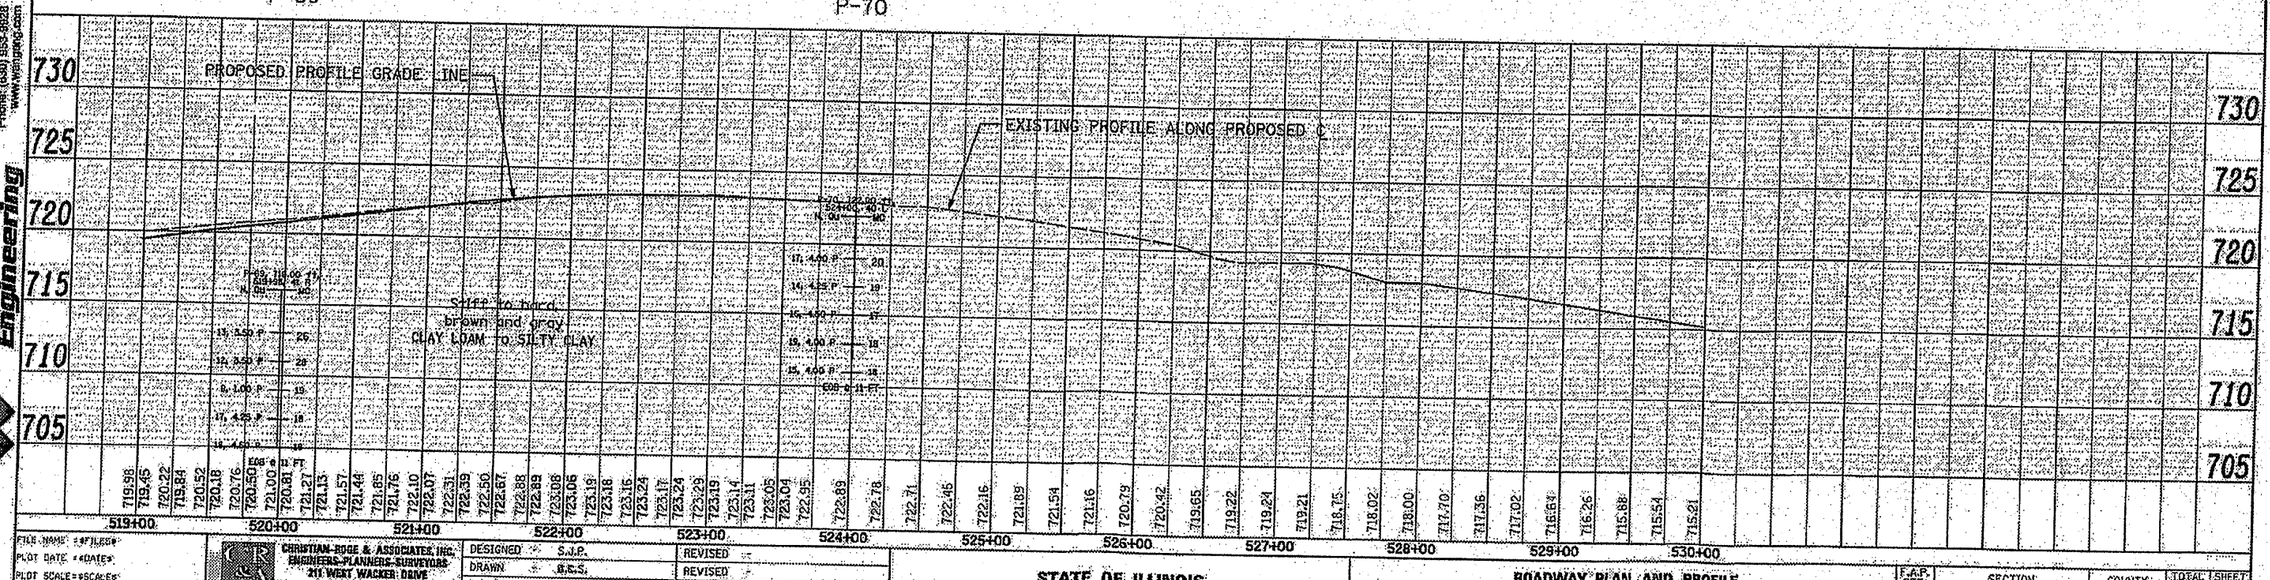

Wang Engineering
1145 N. Main Street
Lombard, IL 60148
Phone: (630) 953-9023
www.wangeng.com

FILE NAME = $FILE$
PLOT DATE = $DATE$
PLOT SCALE = $SCALE$

CHRISTIAN-ROSE & ASSOCIATES INC.
ENGINEERS-PLANNERS-SURVEYORS
211 WEST WACKER DRIVE
CHICAGO, ILLINOIS 60606
PHONE: (312)372-2823 FAX: (312)372-5274

DESIGNED	S.J.P.	REVISED
DRAWN	B.E.S.	REVISED
CHECKED	M.P.	REVISED
DATE	JUNE 2009	REVISED

STATE OF ILLINOIS
DEPARTMENT OF TRANSPORTATION

ROADWAY PLAN AND PROFILE
IL. RTE. 59

SCALE: 1" = 50' | SHEET NO. 15 OF 32 SHEETS | STA. | TO STA.

F.A.P. RTE.	SECTION	COUNTY	TOTAL SHEETS	SHEET NO.
365	158&59 WRS-3	DUPAGE	466	334

CONTRACT NO. 62420

FED. ROAD DIST. NO. 1 | ILLINOIS | FED. AID PROJECT