CONTRACT NO. 62478

| F.A.P. RTE. | SECTION | COUNTY | TOTAL SHEETS | SHEET NO. |
|---|---|---|---|---|
| 353 | (12&13)WRS-4 | WILL | 608 | 89 |
| STA. 998+00 | | TO STA. 1011+84.62 | | |
| FED. ROAD DIST. NO. 1 | ILLINOIS | FED. AID PROJECT | | |

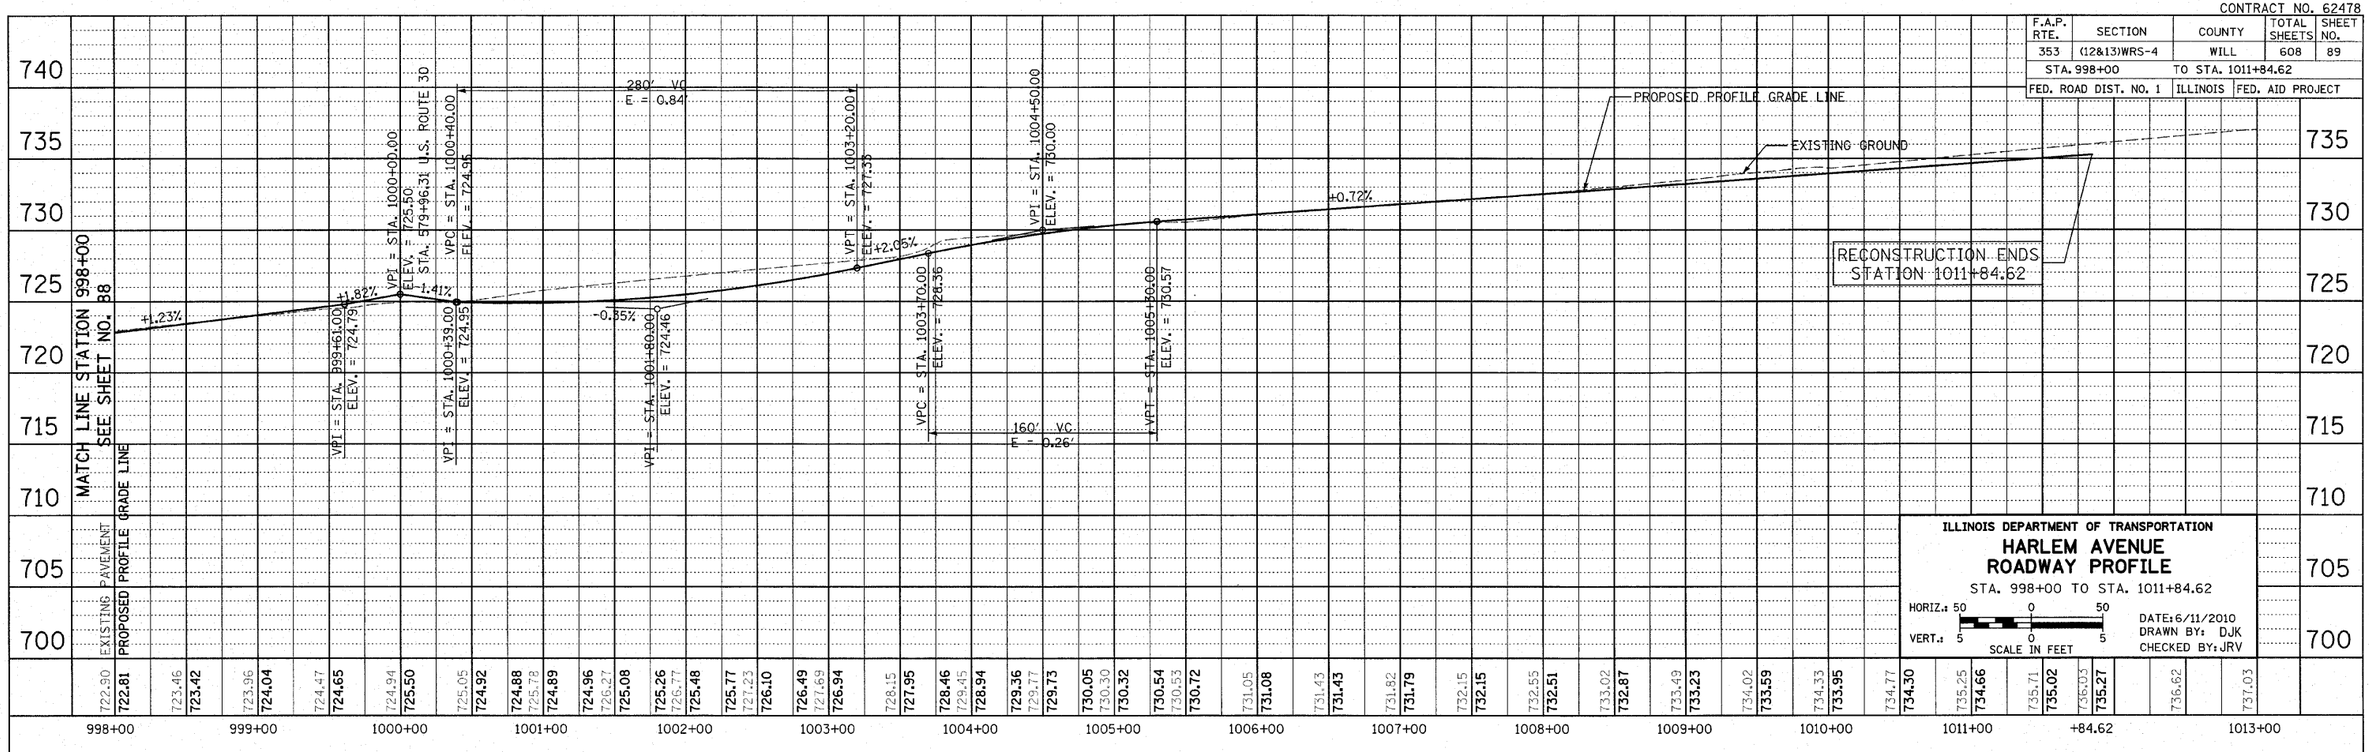


ILLINOIS DEPARTMENT OF TRANSPORTATION

## HARLEM AVENUE ROADWAY PROFILE

STA. 998+00 TO STA. 1011+84.62

HORIZ.: 50 0 50
VERT.: 5 0 5
SCALE IN FEET

DATE:6/11/2010
DRAWN BY: DJK
CHECKED BY:JRV

ILLINOIS DEPARTMENT OF TRANSPORTATION

## ROADWAY PROFILE

HORIZ.: 50 0 50
VERT.: 5 0 5
SCALE IN FEET

DATE:6/11/2010
DRAWN BY: DJK
CHECKED BY:JRV