F.A.P. RTE.	SECTION	COUNTY	TOTAL SHEETS	SHEET NO
353	(12&13)WRS-3	WILL	1235	76
STA. 346+00	TO STA. 374+00			
FED. ROAD DIST. NO.	ILLINOIS	FED. AID PROJECT		

CONTRACT NO. 62479

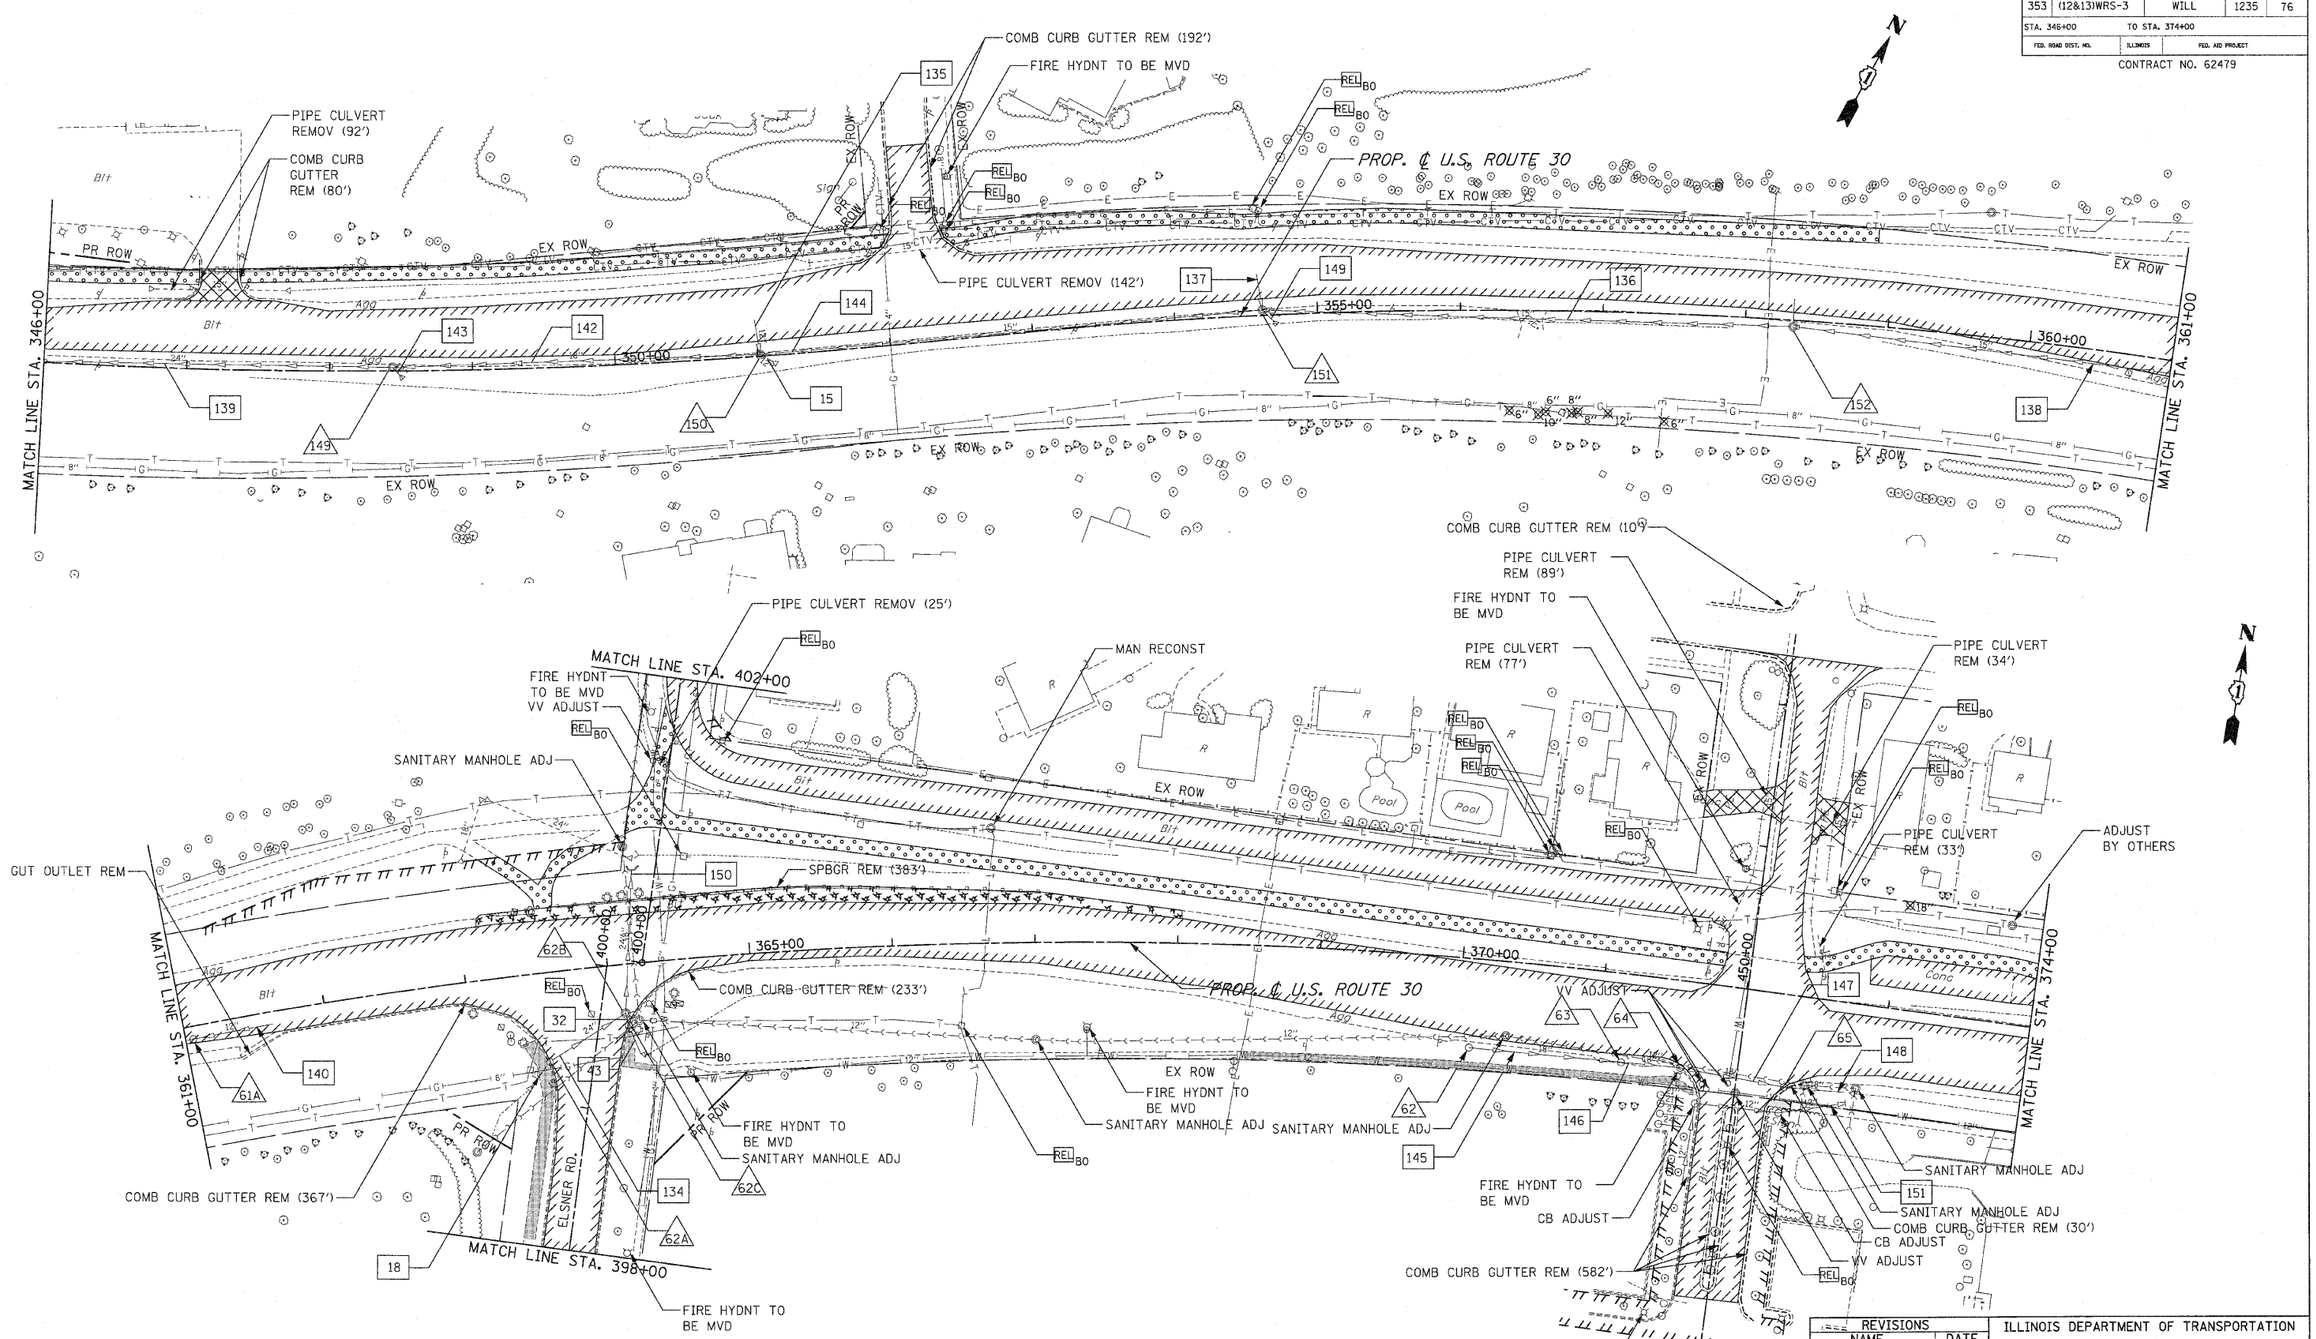

NOTES:

1. FOR REMOVAL NOTES SEE FIRST PAGE REMOVAL PLANS.
2. FOR REMOVAL LEGEND SEE FIRST PAGE REMOVAL PLANS.

REVISIONS	
NAME	DATE

ILLINOIS DEPARTMENT OF TRANSPORTATION

REMOVAL PLANS

U.S. RTE. 30 (LINCOLN HIGHWAY)

STA. 346+00 TO STA. 374+00

SCALE : 1" = 50' DRAWN BY : BAE
DATE : / / CHECKED BY : GB

DLZ ENGINEERS • ARCHITECTS • SCIENTISTS • PLANNERS • SURVEYORS
85 W. ALGONQUIN ROAD, SUITE 270 ARLINGTON HEIGHTS, IL 60005 TEL: (847) 640-0840