F.A.P. RTE.	SECTION	COUNTY	TOTAL SHEETS	SHEET NO.
353	(12&13)WRS-3	WILL	1235	78
STA. 404+00		TO STA. 419+00		
FED. ROAD DIST. NO.	ILLINOIS	FED. AID PROJECT		

CONTRACT NO. 62479

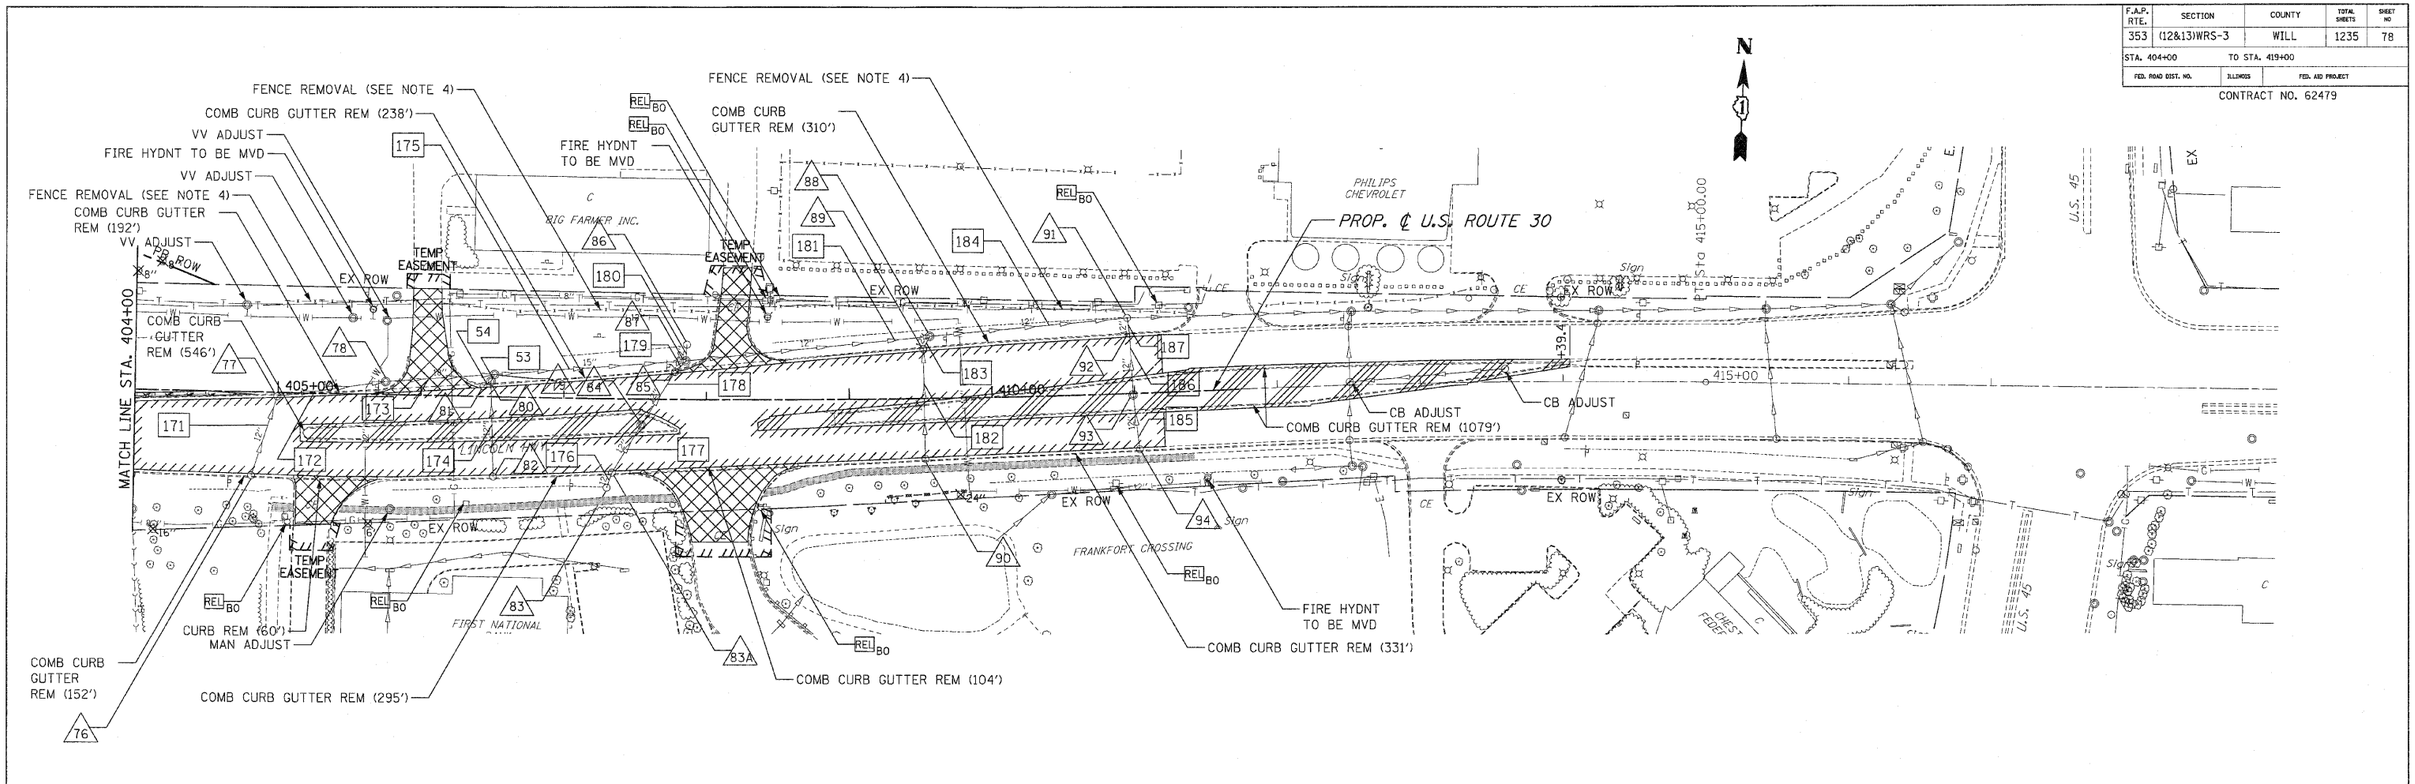

NOTES:

1. FOR REMOVAL NOTES SEE FIRST PAGE REMOVAL PLANS.
2. FOR REMOVAL LEGEND SEE FIRST PAGE REMOVAL PLANS.

REVISIONS	
NAME	DATE

ILLINOIS DEPARTMENT OF TRANSPORTATION

REMOVAL PLANS

U.S. RTE. 30 (LINCOLN HIGHWAY)

STA. 404+00 TO STA. 419+00

SCALE : 1" = 50' DRAWN BY : BAE
DATE : / / CHECKED BY : GB

DLZ ENGINEERS • ARCHITECTS • SCIENTISTS • PLANNERS • SURVEYORS
65 W. ALGONQUIN ROAD, SUITE 220 ARLINGTON HEIGHTS, IL 60005 TEL: (847) 640-0840