ORIGINAL SURVEY NOTE BOOK NO.		BY	DATE
	SURVEYED		
	PLOTTED		
	TEMPLATE		
	AREAS		
	AREAS CHECKED		

FINAL SURVEY NOTE BOOK NO.		BY	DATE
	SURVEYED		
	PLOTTED		
	TEMPLATE		
	AREAS		
	AREAS CHECKED		

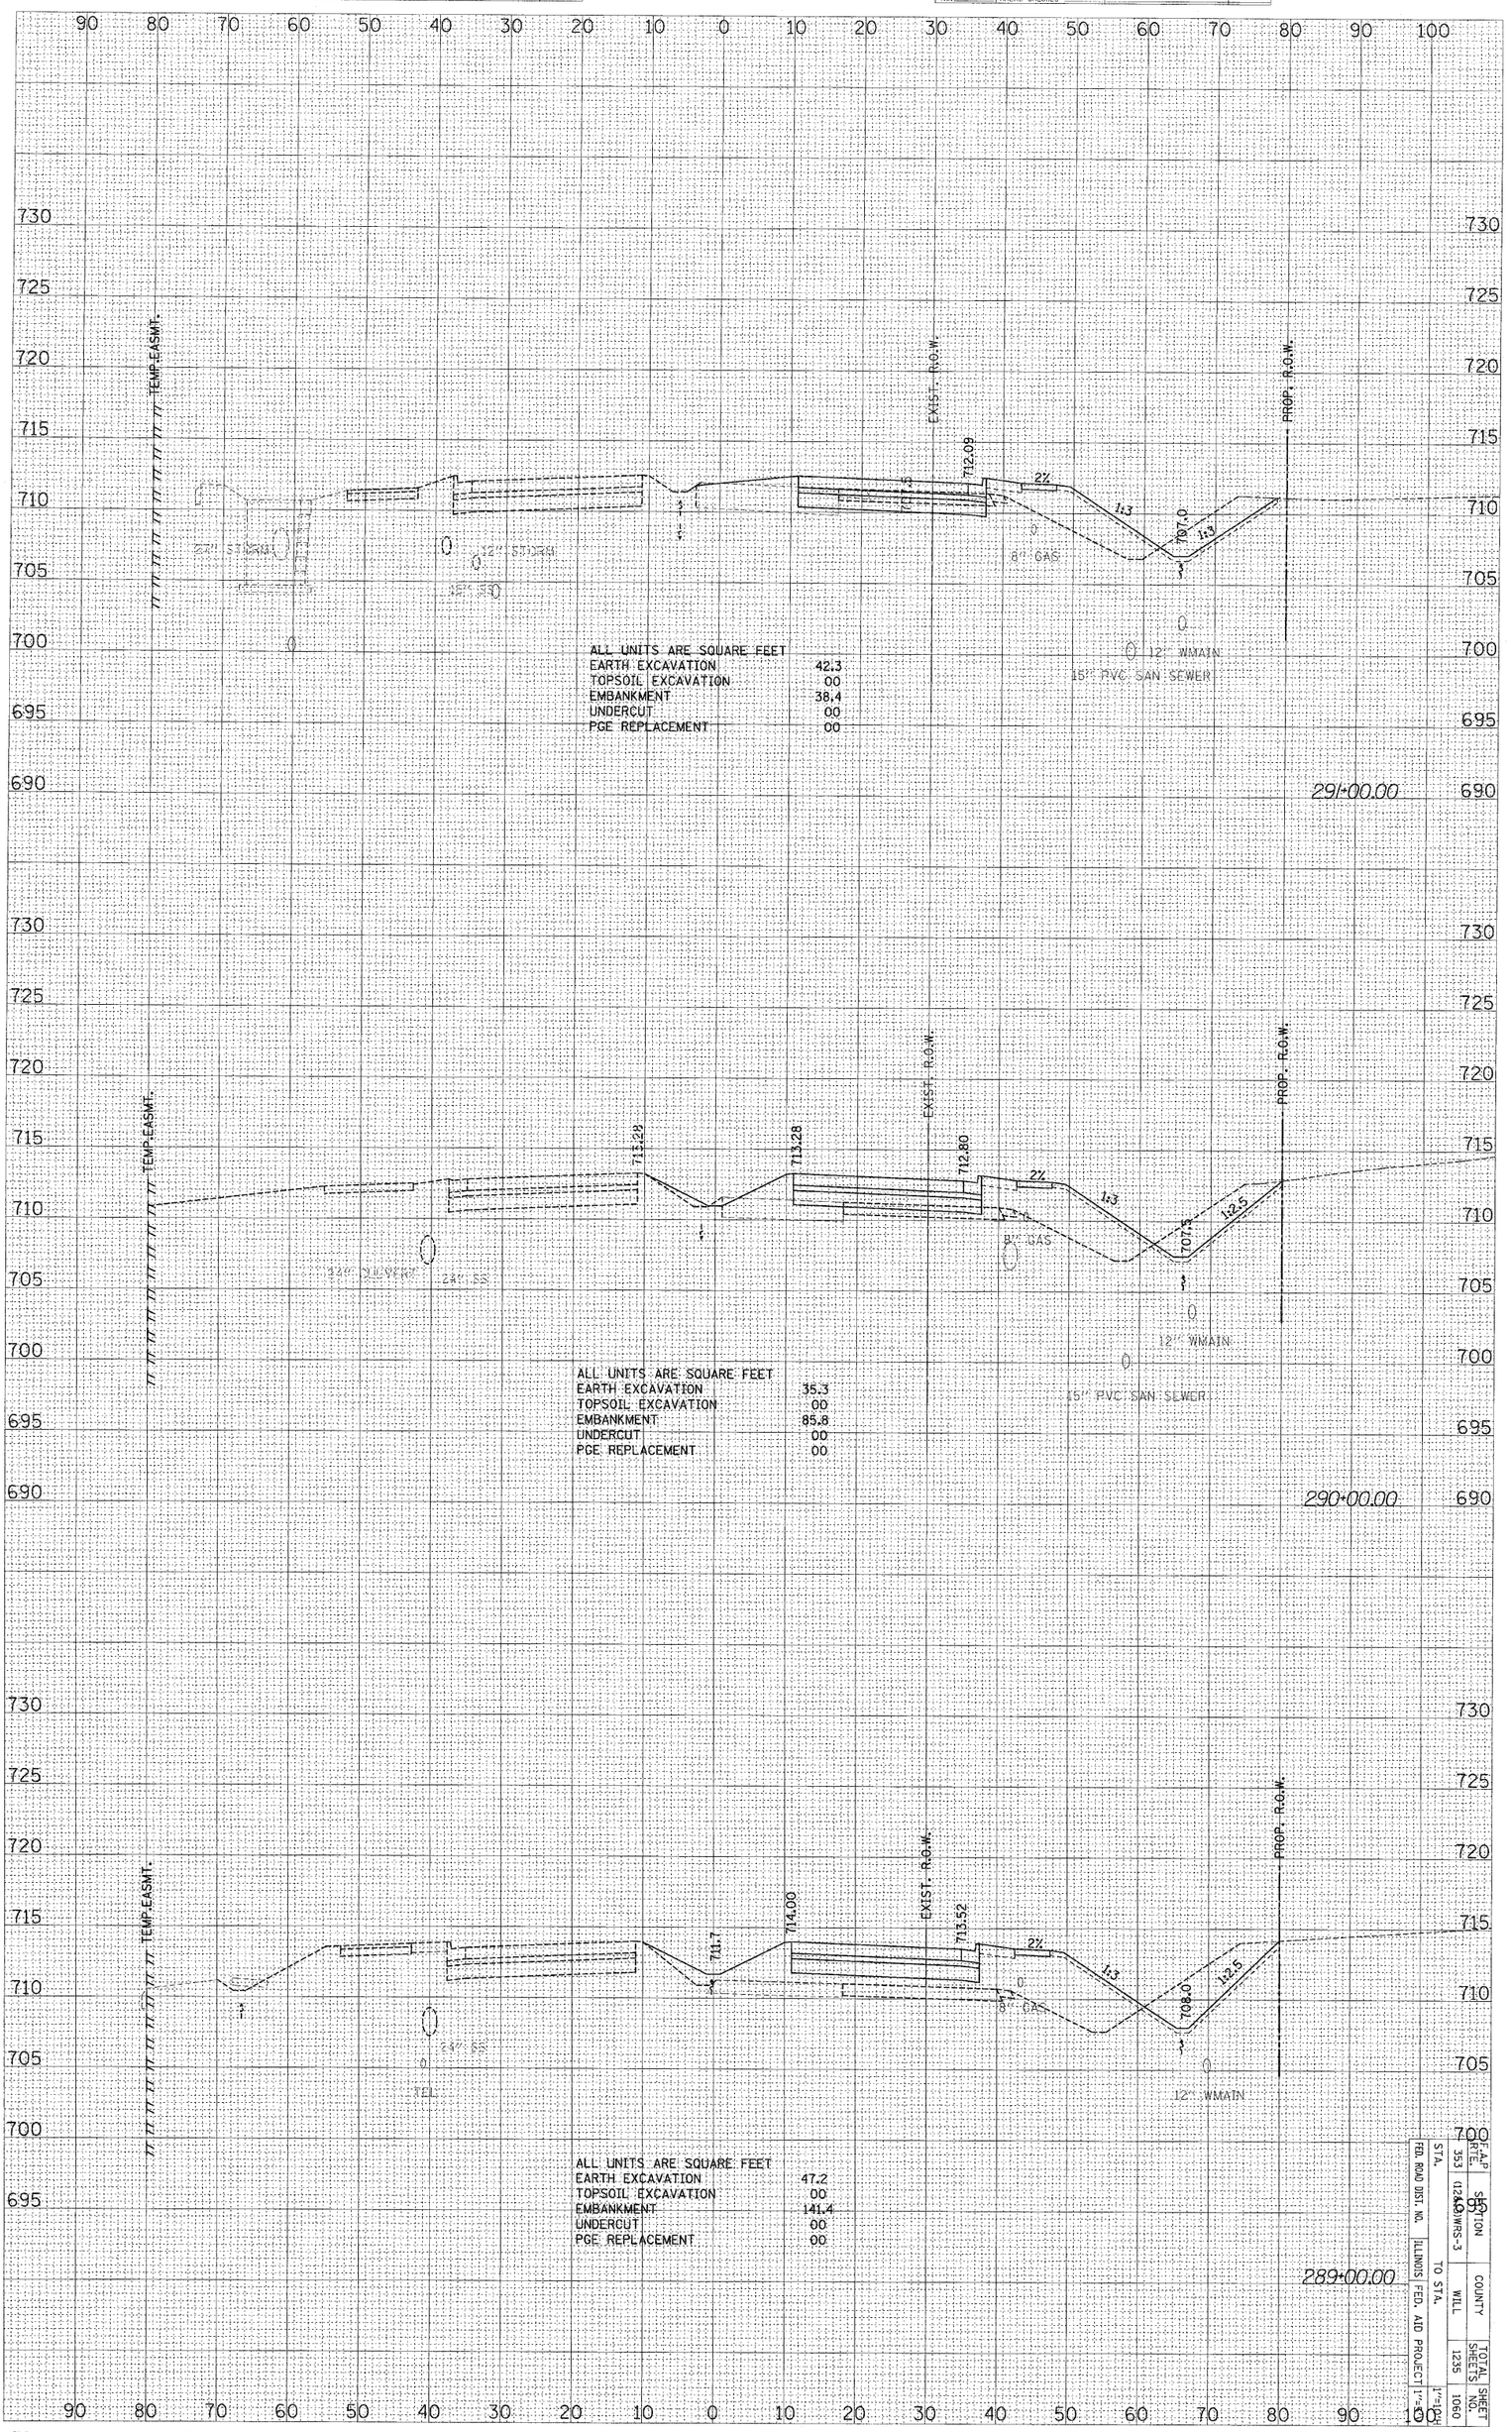

FED. ROAD DIST. NO.	STATE	TOTAL SHEETS	SHEET NO.
ILLINOIS FED. AID PROJECT		1235	1060

STA.	TO STA.	COUNTY	SECTION
353 (1240)WRS-3		WILL	

MAP BYTE	SCALE
	1"=10H

US ROUTE 30 – STAGE TWO X-SECS

#FILE# #DATE#