F.A.P. RTE.	SECTION	COUNTY	TOTAL SHEETS	SHEET NO
353	(12&13)WRS-3	WILL	1235	400
STA.	TO STA.			
FED. ROAD DIST. NO.	ILLINOIS	FED. AID PROJECT		

CONTRACT NO. 62479

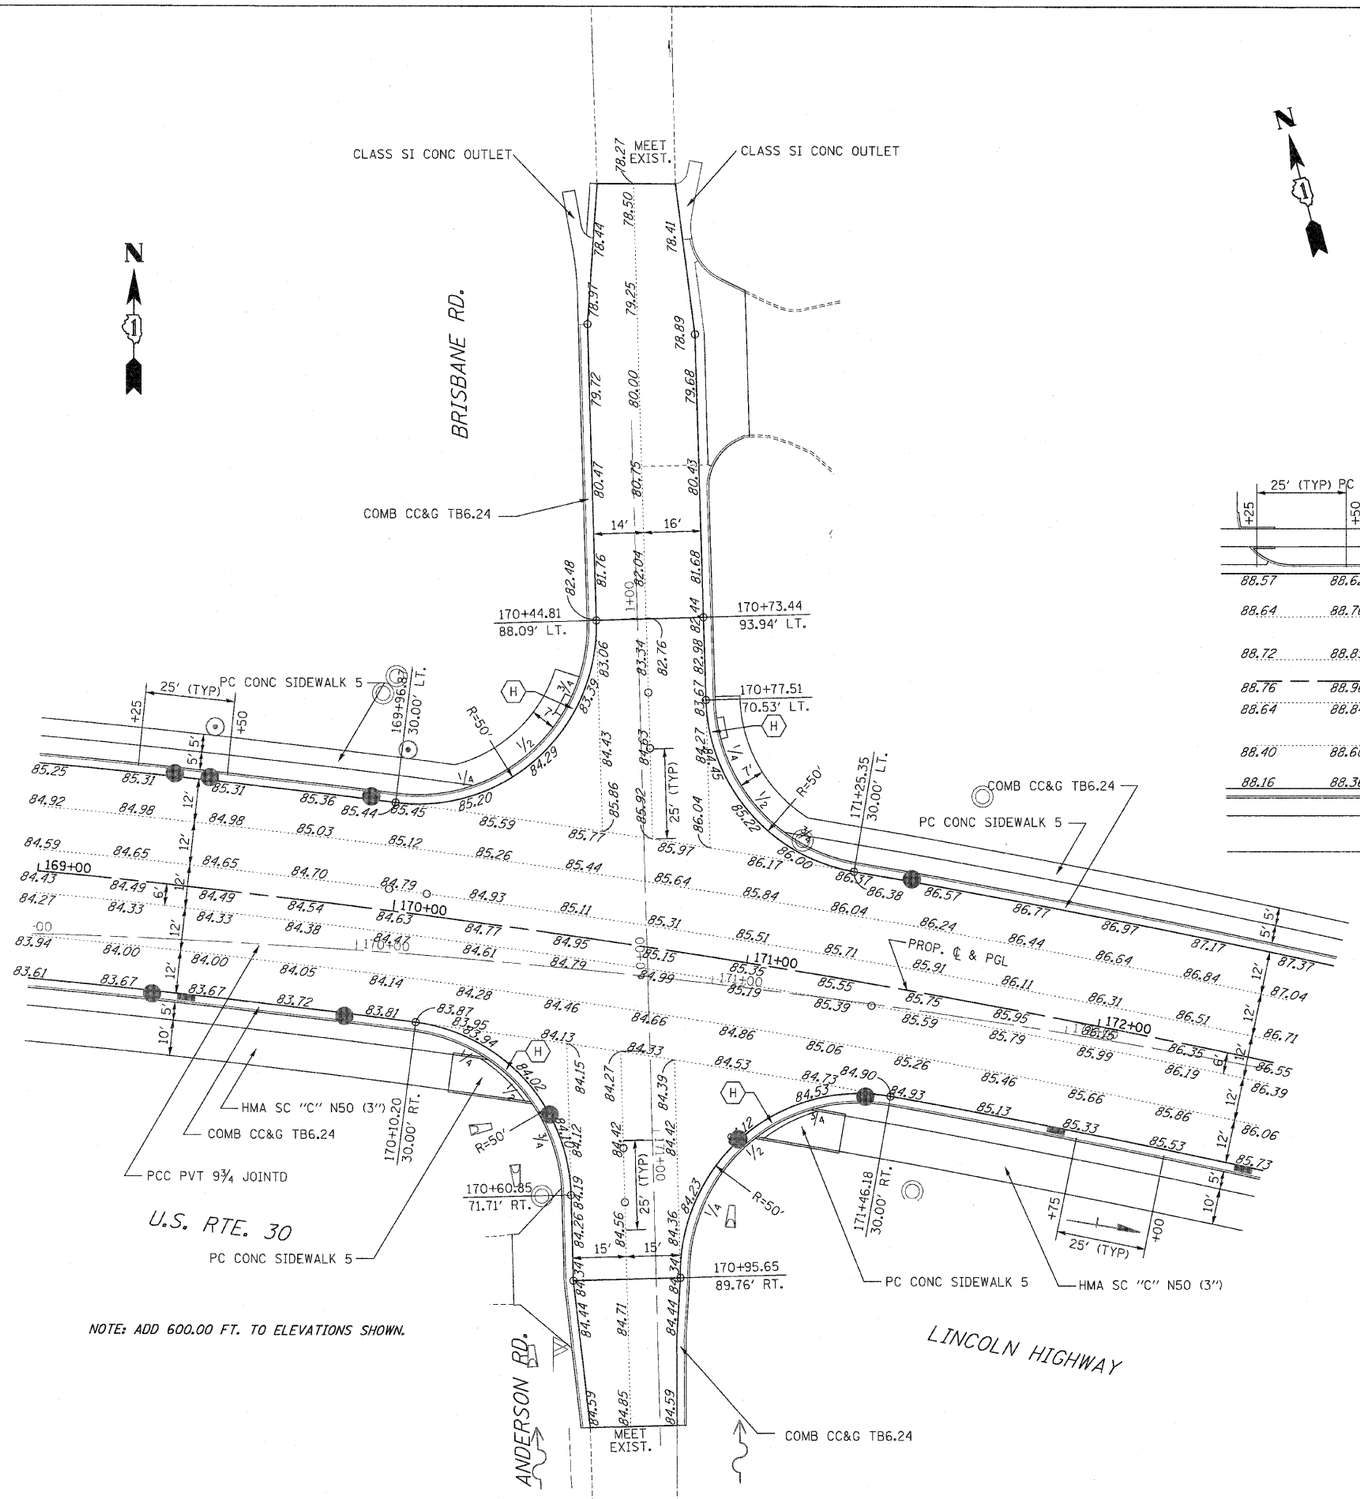

NOTE: ADD 600.00 FT. TO ELEVATIONS SHOWN.

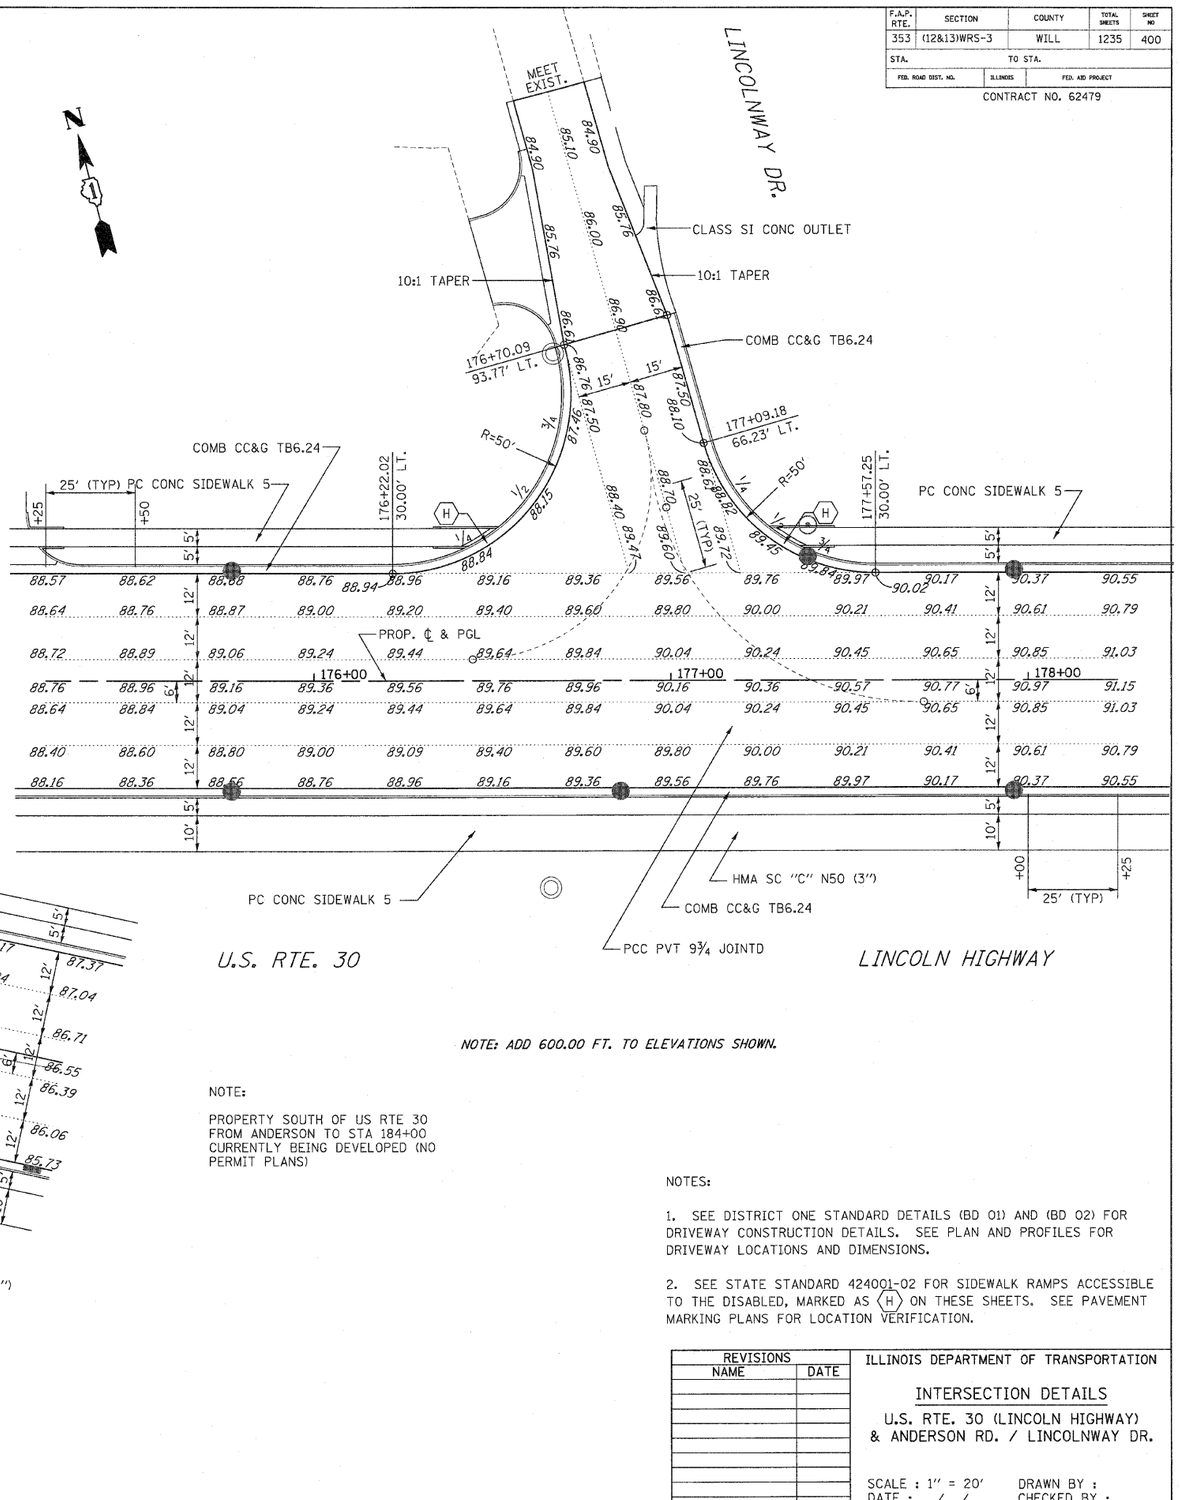

NOTE: ADD 600.00 FT. TO ELEVATIONS SHOWN.

NOTE:

PROPERTY SOUTH OF US RTE 30 FROM ANDERSON TO STA 184+00 CURRENTLY BEING DEVELOPED (NO PERMIT PLANS)

NOTES:

1. SEE DISTRICT ONE STANDARD DETAILS (BD 01) AND (BD 02) FOR DRIVEWAY CONSTRUCTION DETAILS. SEE PLAN AND PROFILES FOR DRIVEWAY LOCATIONS AND DIMENSIONS.

2. SEE STATE STANDARD 424001-02 FOR SIDEWALK RAMPS ACCESSIBLE TO THE DISABLED, MARKED AS (H) ON THESE SHEETS. SEE PAVEMENT MARKING PLANS FOR LOCATION VERIFICATION.

REVISIONS NAME	DATE

ILLINOIS DEPARTMENT OF TRANSPORTATION

INTERSECTION DETAILS

U.S. RTE. 30 (LINCOLN HIGHWAY) & ANDERSON RD. / LINCOLNWAY DR.

SCALE : 1" = 20'
DATE : / /

DRAWN BY :
CHECKED BY :

DLZ ENGINEERS · ARCHITECTS · SCIENTISTS · PLANNERS · SURVEYORS
85 W. ALGONQUIN ROAD, SUITE 220 ARLINGTON HEIGHTS, IL 60005 TEL: (847) 640-0840

$FILE$ $DATE$ $TIME$