F.A.P. RTE.	SECTION	COUNTY	TOTAL SHEETS	SHEET NO
353	(12&13)WRS-3	WILL	1235	564
STA.		TO STA.		
FED. ROAD DIST. NO.	ILLINOIS	FED. AID PROJECT		

CONTRACT NO. 62479

CONSTRUCTION NOTES:

(1) EMERGENCY VEHICLE LIGHT DETECTORS AND CONFIRMATION BEACONS SHALL BE RELOCATED FROM EXISTING TRAFFIC SIGNAL INSTALLATION TO NEW LOCATIONS AS INDICATED ON PLAN. THIS WORK SHALL BE PAID FOR SEPARATELY. EMERGENCY VEHICLE PHASING UNIT SHALL BE RELOCATED FROM EXISTING TRAFFIC CONTROLLER TO NEW CONTROL CABINET.

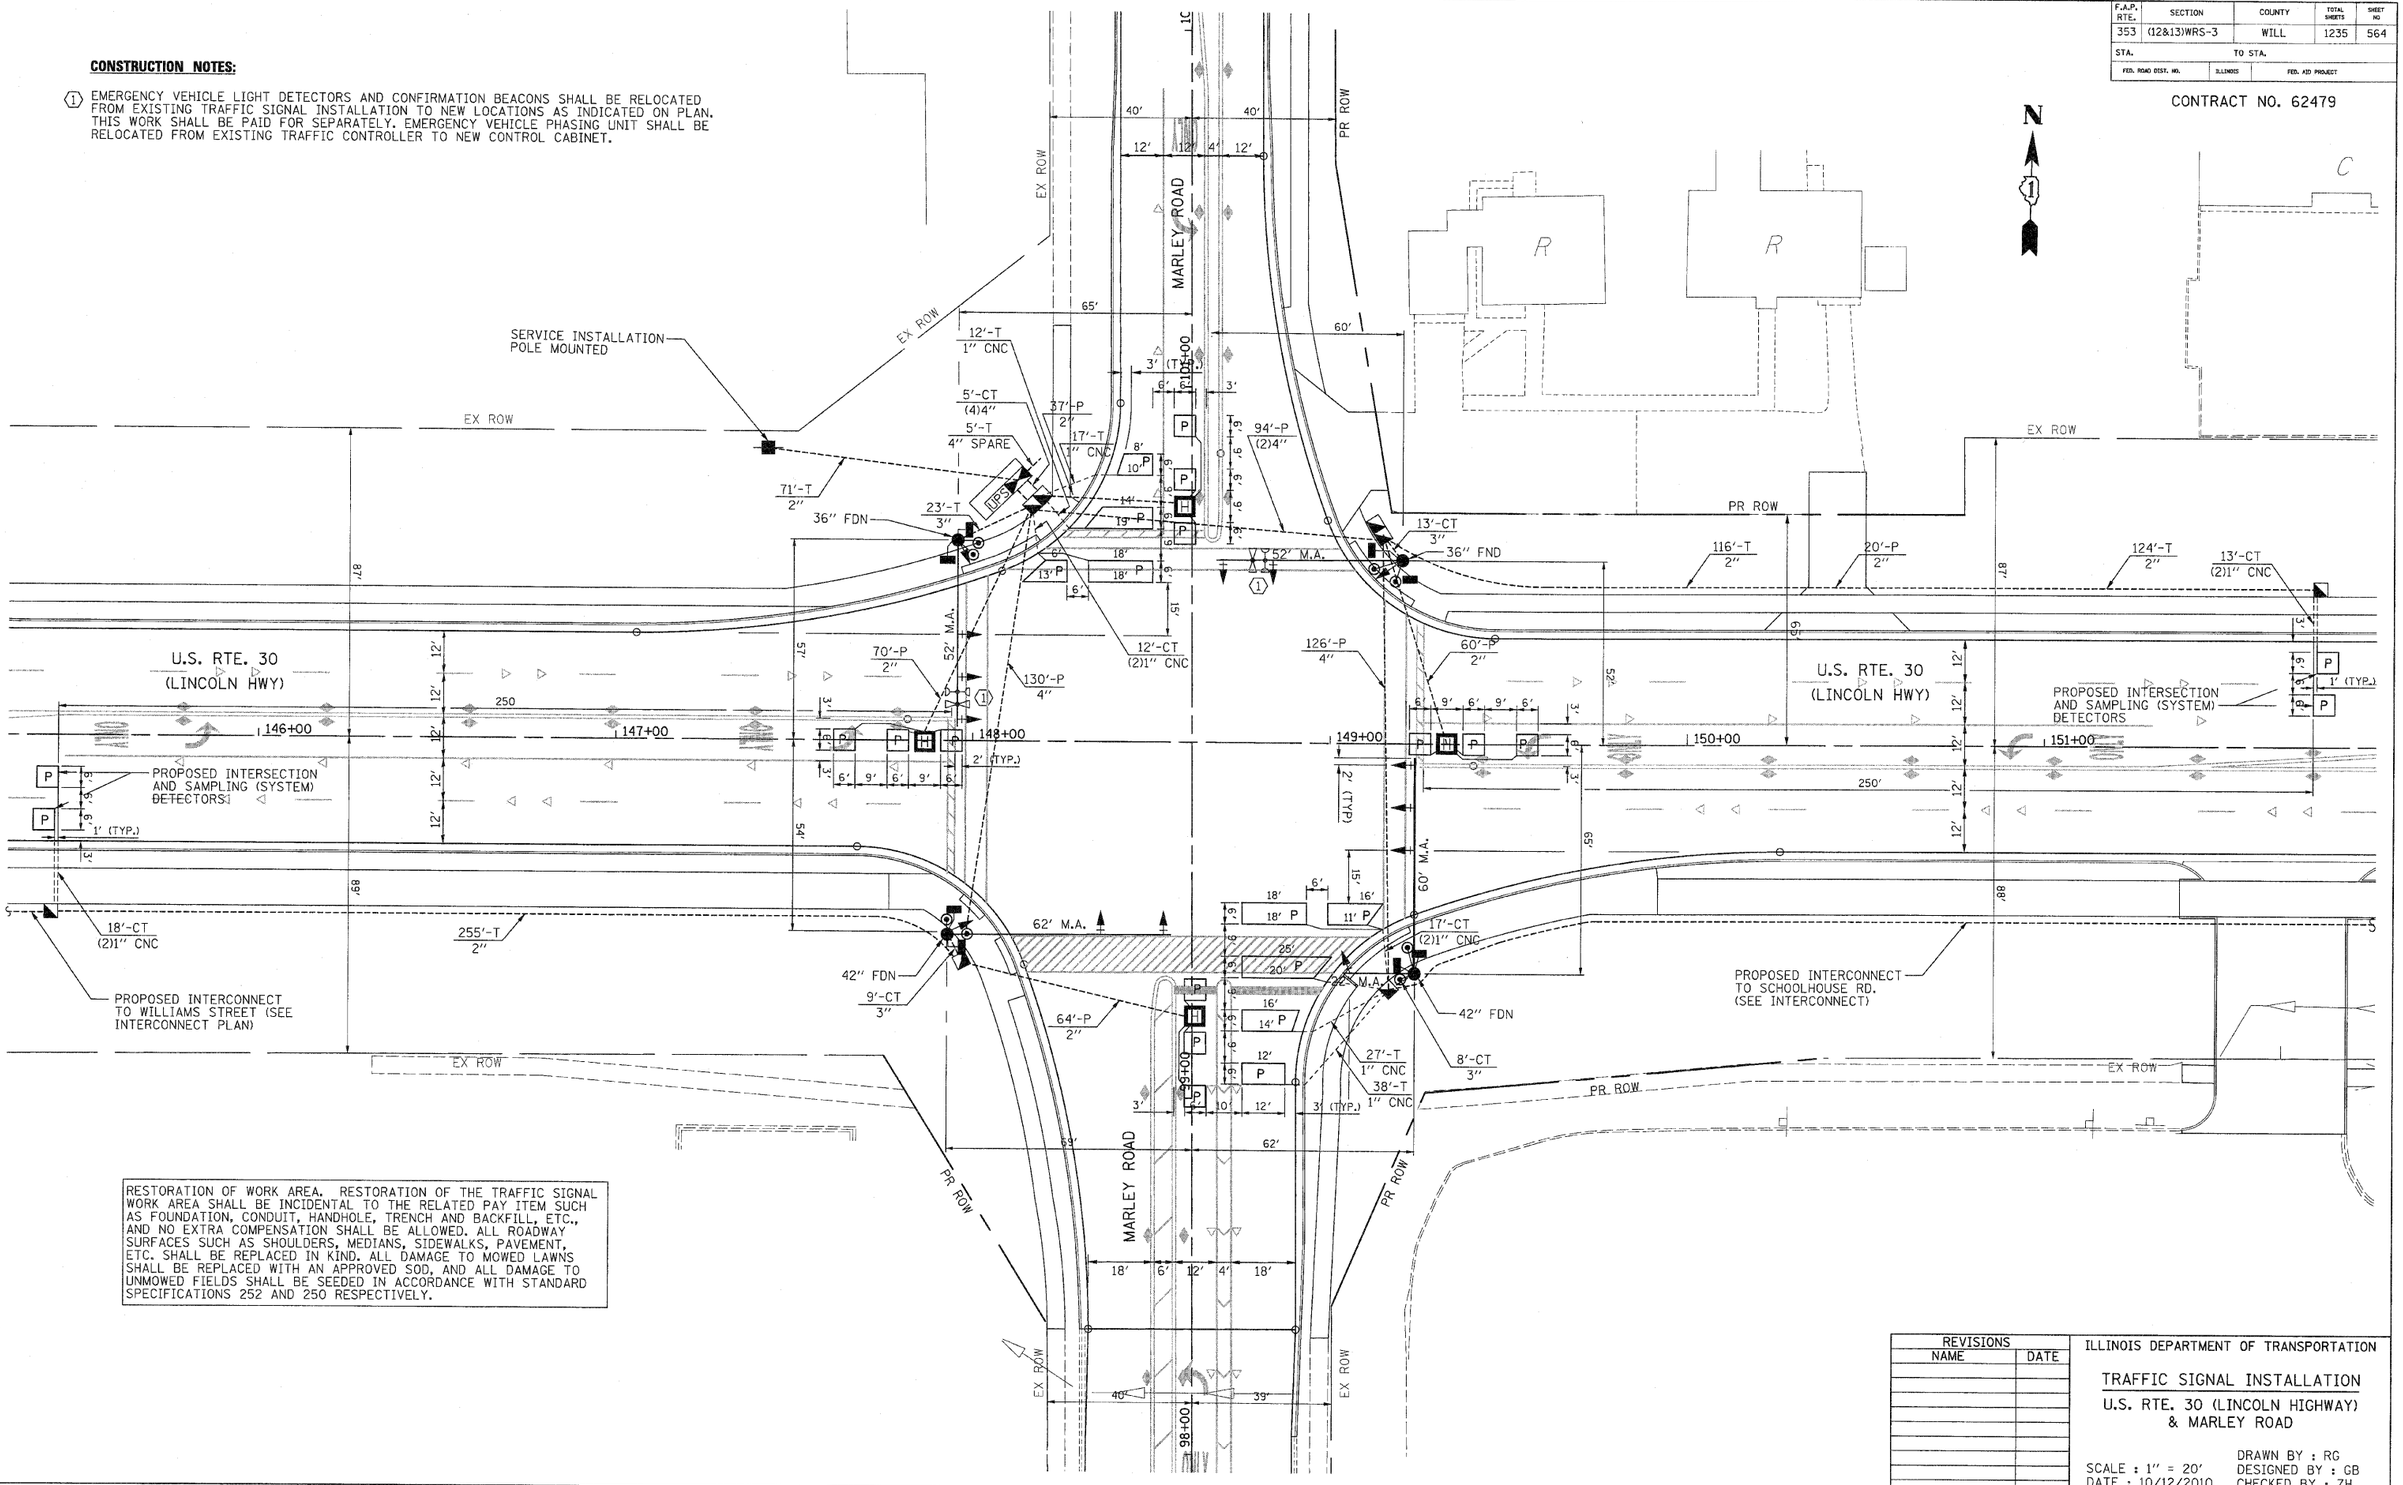

RESTORATION OF WORK AREA. RESTORATION OF THE TRAFFIC SIGNAL WORK AREA SHALL BE INCIDENTAL TO THE RELATED PAY ITEM SUCH AS FOUNDATION, CONDUIT, HANDHOLE, TRENCH AND BACKFILL, ETC., AND NO EXTRA COMPENSATION SHALL BE ALLOWED. ALL ROADWAY SURFACES SUCH AS SHOULDERS, MEDIANS, SIDEWALKS, PAVEMENT, ETC. SHALL BE REPLACED IN KIND. ALL DAMAGE TO MOWED LAWNS SHALL BE REPLACED WITH AN APPROVED SOD, AND ALL DAMAGE TO UNMOWED FIELDS SHALL BE SEEDED IN ACCORDANCE WITH STANDARD SPECIFICATIONS 252 AND 250 RESPECTIVELY.

REVISIONS	
NAME	DATE

ILLINOIS DEPARTMENT OF TRANSPORTATION

TRAFFIC SIGNAL INSTALLATION

U.S. RTE. 30 (LINCOLN HIGHWAY) & MARLEY ROAD

SCALE : 1" = 20'
DATE : 10/12/2010

DRAWN BY : RG
DESIGNED BY : GB
CHECKED BY : ZH

DLZ ENGINEERS • ARCHITECTS • SCIENTISTS • PLANNERS • SURVEYORS
95 W. ALGONQUIN ROAD, SUITE 220 ARLINGTON HEIGHTS, IL 60005 TEL: (847) 640-0840

EAGLE # _____

$FILE$ $DATE$ $TIME$