ORIGINAL SURVEY		BY	DATE
NOTE BOOK NO.	SURVEYED		
	PLOTTED		
	TEMPLATE		
	AREAS		
	AREAS CHECKED		

FINAL SURVEY		BY	DATE
NOTE BOOK NO.	SURVEYED		
	PLOTTED		
	TEMPLATE		
	AREAS		
	AREAS CHECKED		

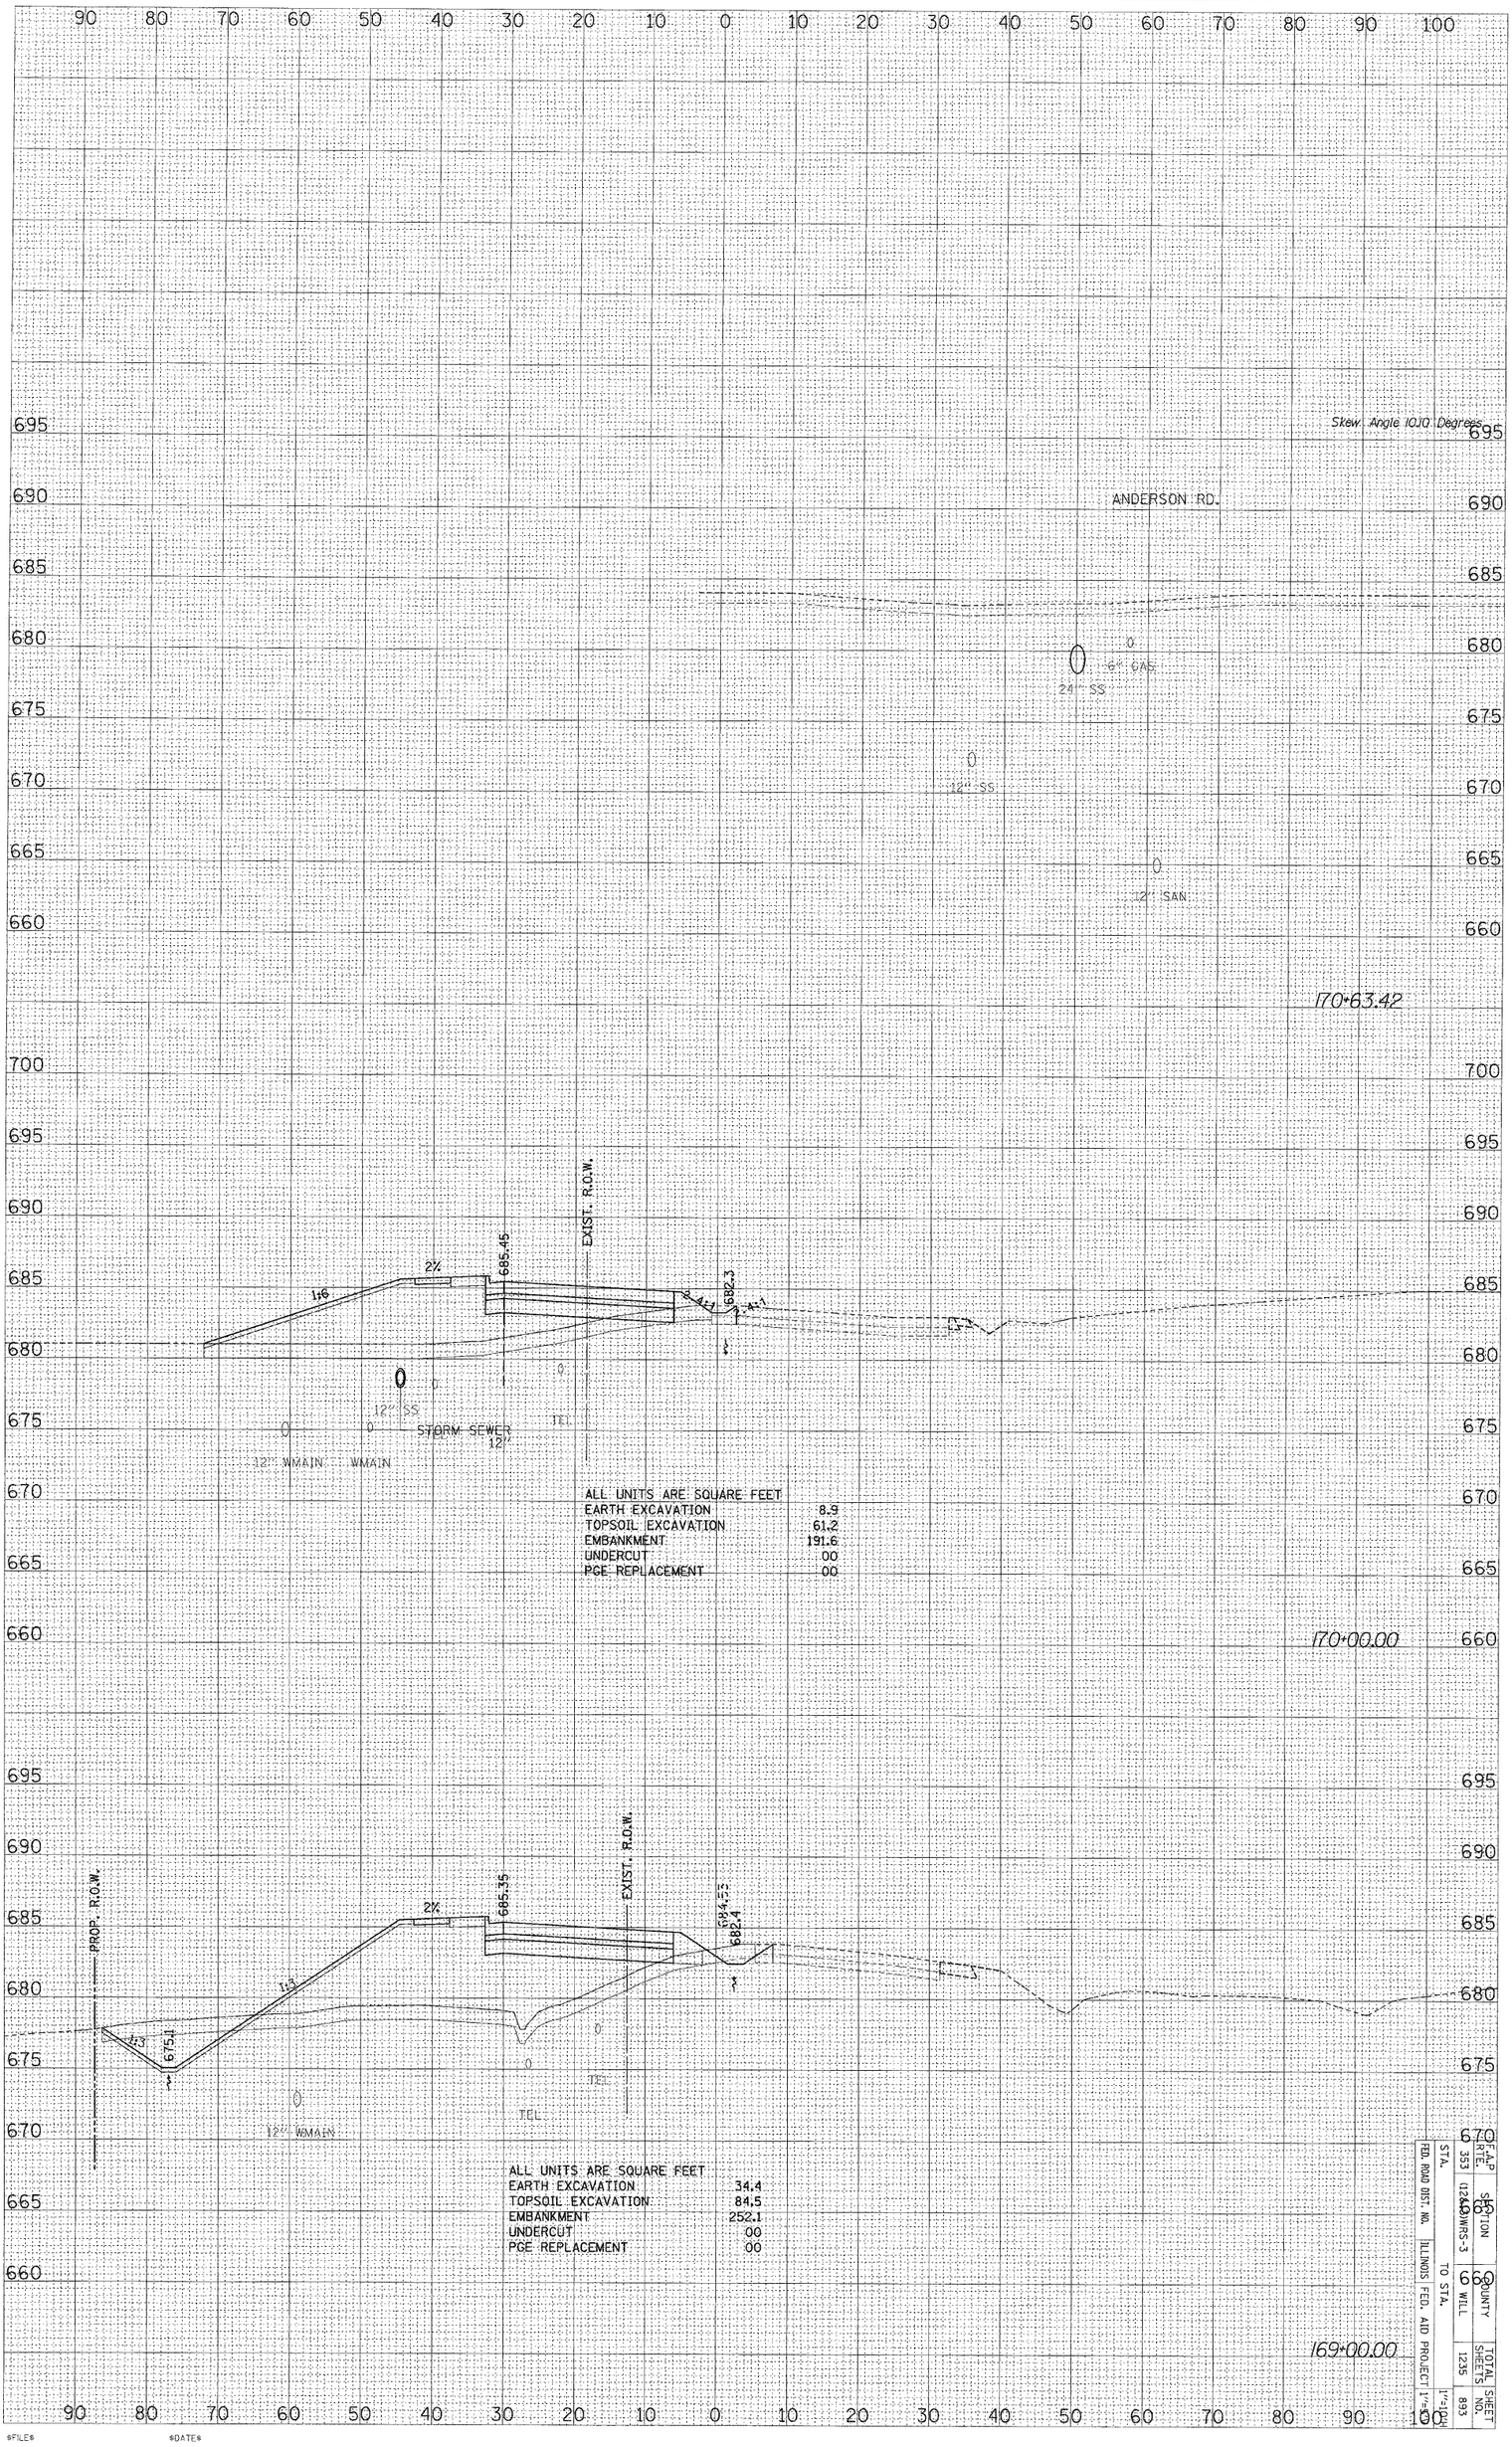

F.A.P. RTE.	SECTION	COUNTY	TOTAL SHEETS	SHEET NO.
353	(12&20)WRS-3	WILL	1235	893

STA. TO STA.

FED. ROAD DIST. NO. ILLINOIS FED. AID PROJECT

1"=10'

US ROUTE 30 – STAGE ONE X-SECS

$FILE$ $DATE$