ORIGINAL SURVEY		BY	DATE
	SURVEYED		
	PLOTTED		
NOTE BOOK	TEMPLATE		
	AREAS		
NO.	AREAS CHECK'D		

FINAL SURVEY		BY	DATE
	SURVEYED		
	PLOTTED		
NOTE BOOK	TEMPLATE		
	AREAS		
NO.	AREAS CHECKED		

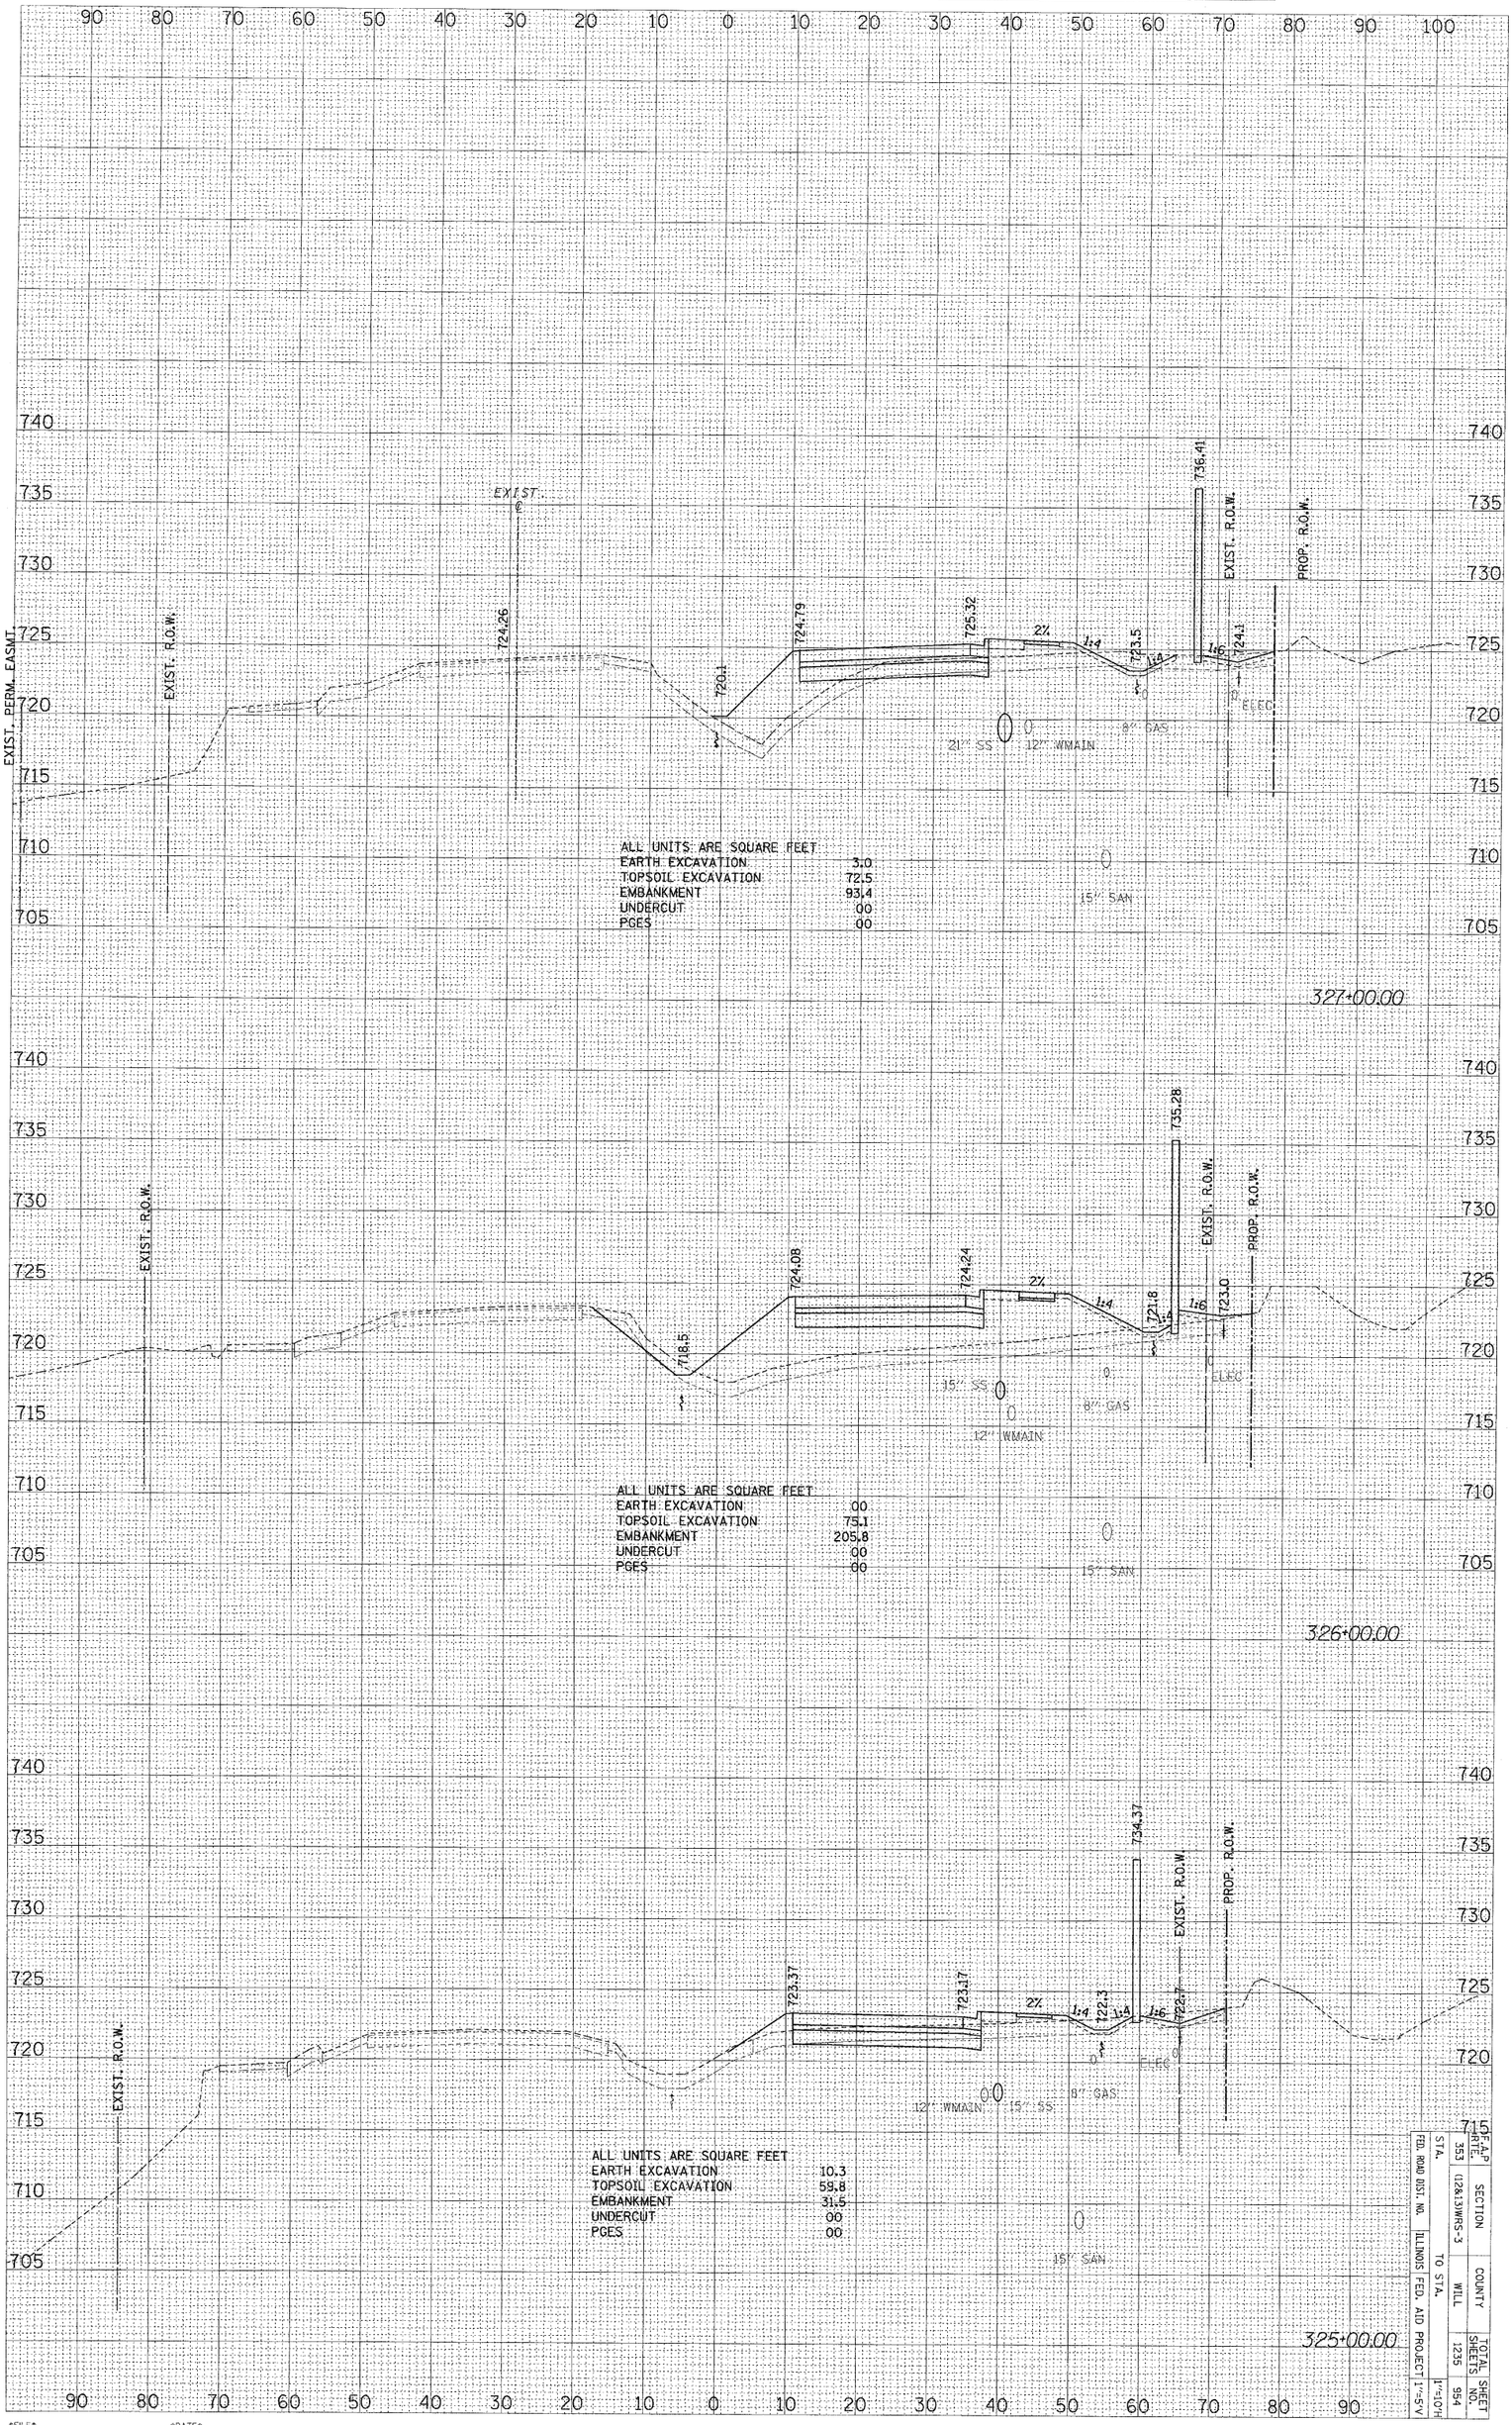

US ROUTE 30 – STAGE ONE X-SECS

FED. ROAD DIST. NO.	STATE	SECTION	COUNTY	TOTAL SHEETS	SHEET NO.
ILLINOIS	353	(128,130)WRS-3	WILL	1275	954
FED. AID PROJECT	STA. TO STA.				
				1"=10'H	1"=5'V

FILE *DATE*