| FINAL SURVEY | SURVEYED | BY | DATE |
|---|---|---|---|
| NOTE BOOK | PLOTTED | | |
| NO. | TEMPLATE | | |
| | AREAS | | |
| | AREAS CHECKED | | |

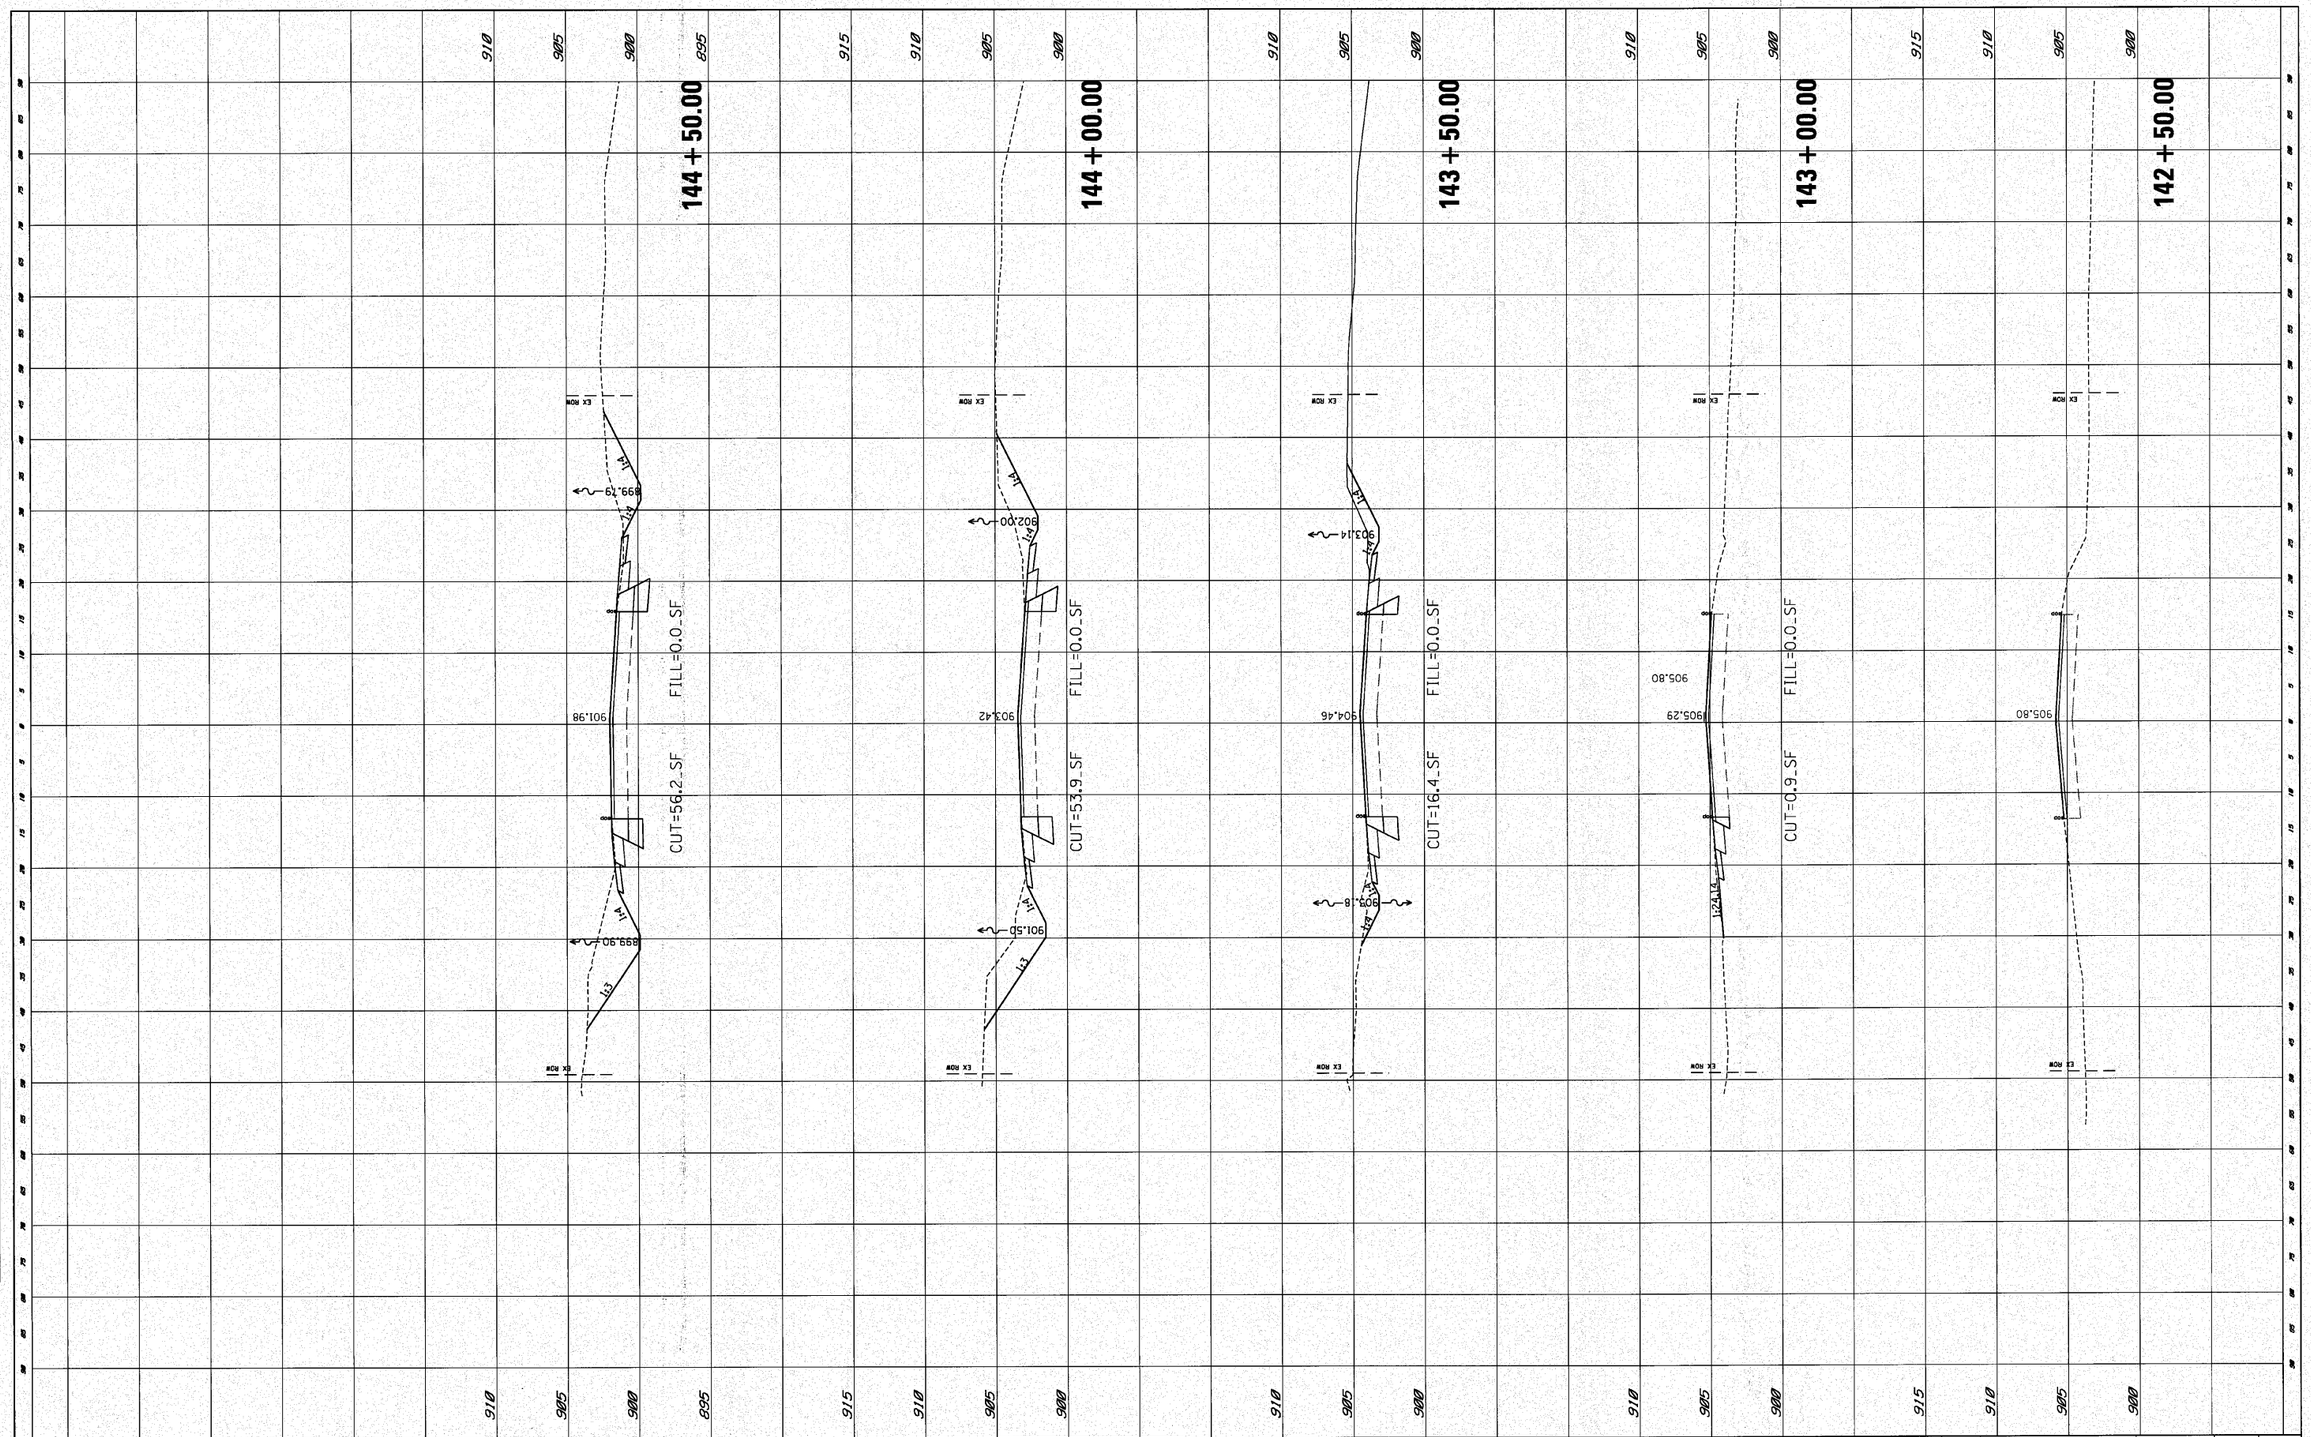


| ORIGINAL SURVEY | SURVEYED | BY | DATE |
|---|---|---|---|
| NOTE BOOK | PLOTTED | | |
| NO. | TEMPLATE | | |
| | AREAS | | |
| | AREAS CHECKED | | |

| | | | |
|---|---|---|---|
| FILE NAME = P:\2009\ME09006_VarVar PhII\CADD\W05_US20\Shts\D162529-PXS.dgn | USER NAME = Peter | DESIGNED - | REVISED - |
| | | DRAWN - | REVISED - |
| | PLOT SCALE = 10.0000 ' / IN. | CHECKED - | REVISED - |
| | PLOT DATE = 4/9/2010 | DATE - | REVISED - |

**STATE OF ILLINOIS**
**DEPARTMENT OF TRANSPORTATION**

**U.S. ROUTE 20 CROSS SECTION**

SCALE: | SHEET NO. OF SHEETS | STA. 142+50.00 TO STA. 144+50.00

| F.A.P. RTE. | SECTION | COUNTY | TOTAL SHEETS | SHEET NO. |
|---|---|---|---|---|
| 345 | 8WRS-2 | KANE | 72 | 63 |
| | | CONTRACT NO. 62529 | | |
| FED. ROAD DIST. NO. | ILLINOIS | FED. AID PROJECT | | |