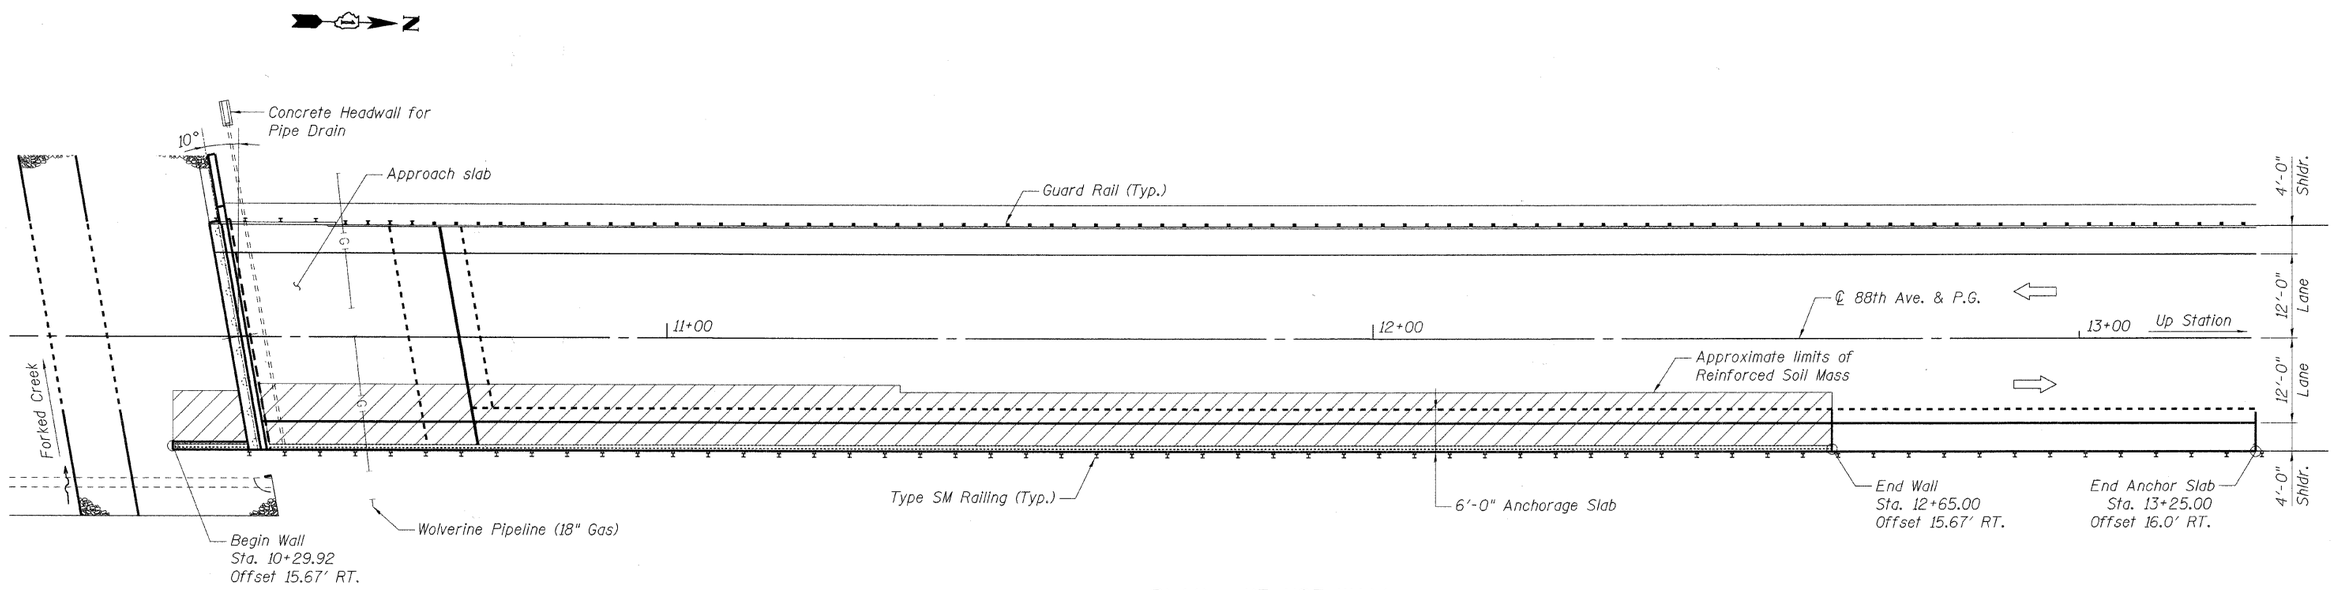

PLAN - NE MSE WALL

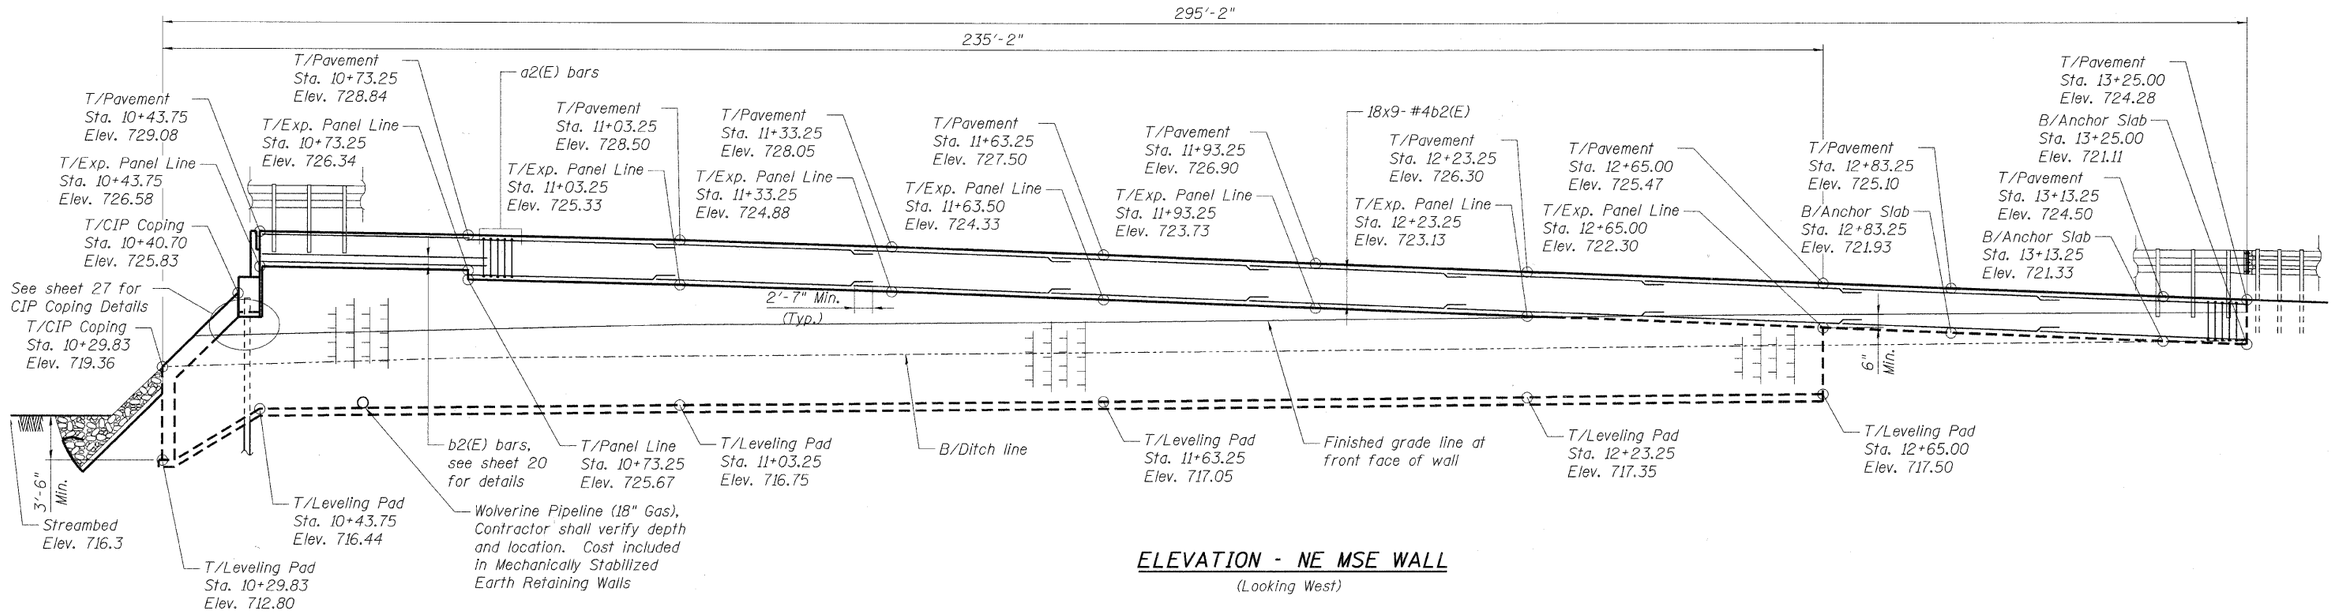

ELEVATION - NE MSE WALL

(Looking West)

NOTE:

Work this sheet with sheets 20, 21, 23, 27 and 28.

..\RS01IA201.DGN ..\RS01IA202.DGN ..\RS01IA281.DGN
10-28-2010, 16:46:29 SMORYNKP \\FS-0044\4MV\VAULT\D-TRANS.07-2202\20745-001\STRUCT\CADD\01 DESIGN\IA TENG\SHEET\RS01IA202.SHT

FILE NAME = $FILEL$	USER NAME = $USER$	DESIGNED - KK	REVISED -	
TENG & ASSOCIATES, INC. ENGINEERS/ARCHITECTS/PLANNERS CHICAGO, ILLINOIS		DRAWN - KK	REVISED -	
	PLOT SCALE = $SCALE$	CHECKED - KPS	REVISED -	
	PLOT DATE = 10-28-2010	DATE - 10/27/10	REVISED -	

STATE OF ILLINOIS
DEPARTMENT OF TRANSPORTATION
GREEN GARDEN TOWNSHIP
88TH AVENUE (PEOTONE ROAD)

NE MSE WALL
PLAN & ELEVATION
SCALE: N.T.S.

F.A. RTE.	SECTION	COUNTY	TOTAL SHEETS	SHEET NO.
N/A	03-07118-00-BR	WILL	43	26
		CONTRACT NO. 63156		
FED. ROAD DIST. NO.	ILLINOIS	FED. AID PROJECT		