N-2.08 STA. 34+10, 27.5' LT.
INLET, TY A, TY 3V F & G
EOP ELEV. 666.36
S FL ELEV. 662.40

N-2.10 STA. 35+70, 27.5' LT.
INLET, TY A, TY 3V F & G
EOP ELEV. 668.08
S FL ELEV. 664.10

N-2.12 STA. 36+50, 27.5' LT.
INLET, TY A, TY 3V F & G
EOP ELEV. 668.69
S FL ELEV. 664.70

N-2.14 STA. 37+60, 27.5' LT.
INLET, TY A, TY 3V F & G
EOP ELEV. 669.51
S FL ELEV. 665.60

ALL STORM SEWER IS TO BE RUBBER GASKET AND IS PAID FOR AS "STORM SEWERS, RUBBER GASKET, CLASS A" OF THE TYPE AND DIAMETER SPECIFIED IN THE SUMMARY OF QUANTITIES AND SCHEDULE OF QUANTITIES.

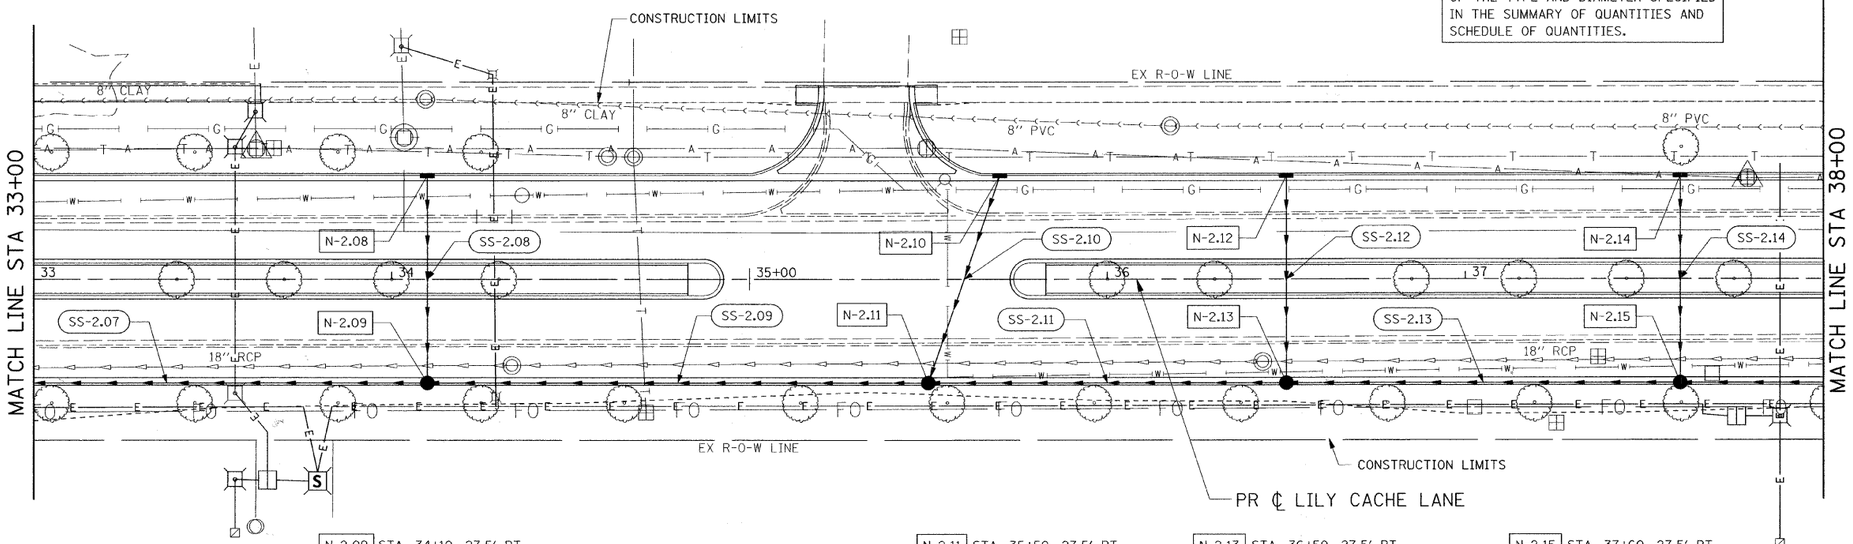

N-2.09 STA. 34+10, 27.5' RT.
CATCH BASIN, TY D (6' DIA)
TY 15 FRAME & LID
EOP ELEV. 666.36
N FL ELEV. 660.10
E FL ELEV. 656.80
W FL ELEV. 656.70

N-2.11 STA. 35+50, 27.5' RT.
MANHOLE, TY A (6' DIA)
W/ RESTRICTOR
TY 15 FRAME & LID
EOP ELEV. 667.94
N FL ELEV. 661.25
E FL ELEV. 659.60
W FL ELEV. 657.10

N-2.13 STA. 36+50, 27.5' RT.
CATCH BASIN, TY D (6' DIA)
TY 15 FRAME & LID
EOP ELEV. 668.69
N FL ELEV. 662.10
E FL ELEV. 659.95
W FL ELEV. 659.85

N-2.15 STA. 37+60, 27.5' RT.
CATCH BASIN, TY D (6' DIA)
TY 15 FRAME & LID
EOP ELEV. 669.51
N FL ELEV. 663.00
E FL ELEV. 660.30
W FL ELEV. 660.20

SS-2.07 48" RCCP TY 2, CLASS A
160' @ 0.22%

SS-2.08 12" RCCP TY 2, CLASS A
58' @ 3.97%

SS-2.09 48" RCCP TY 2, CLASS A
140' @ 0.21%

SS-2.10 12" RCCP TY 2, CLASS A
61' @ 4.65%

SS-2.11 48" RCCP TY 2, CLASS A
100' @ 0.25%

SS-2.12 12" RCCP TY 2, CLASS A
58' @ 4.48%

SS-2.13 48" RCCP TY 2, CLASS A
110' @ 0.23%

SS-2.14 12" RCCP TY 2, CLASS A
58' @ 4.48%

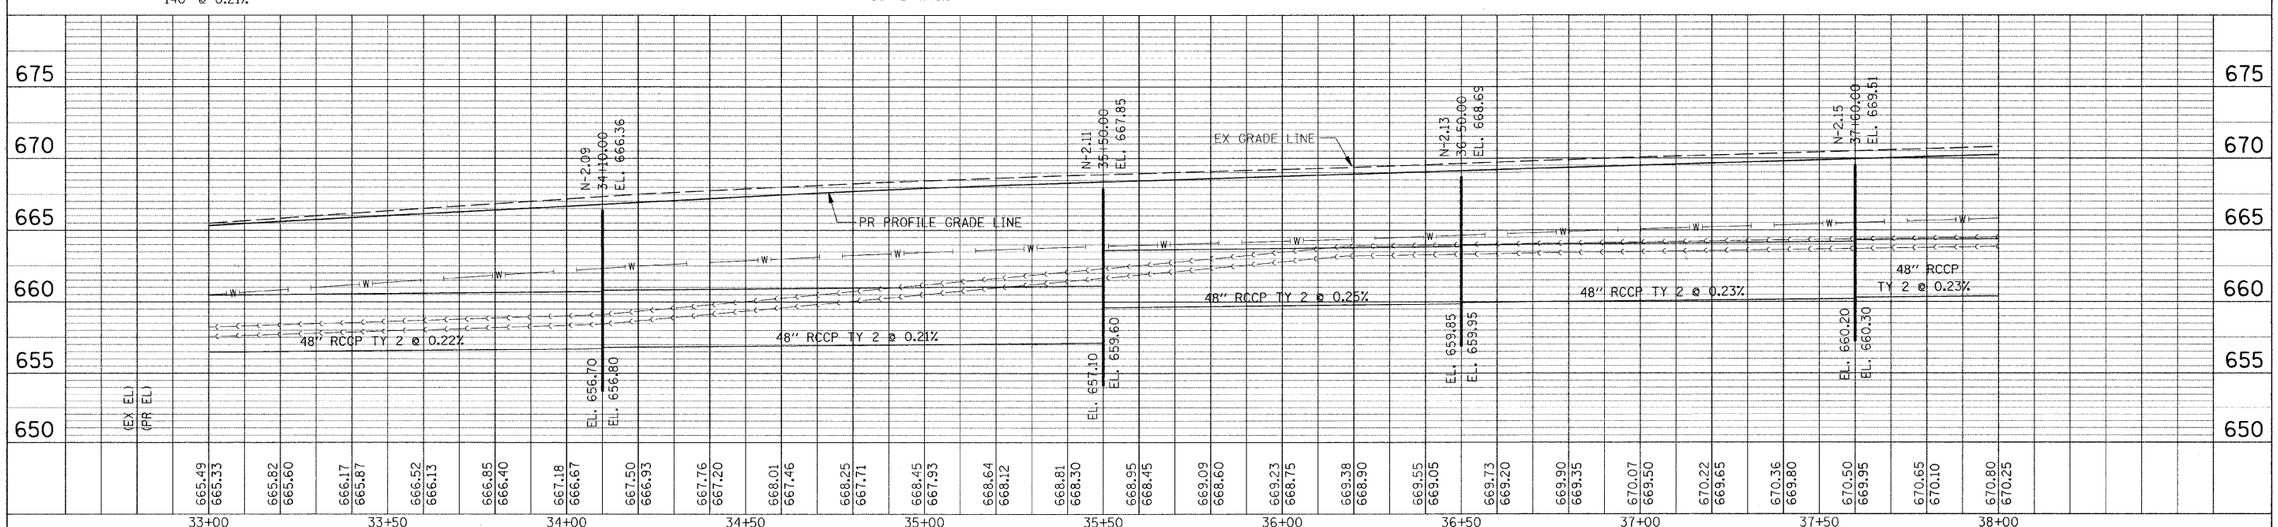

FILE NAME = G:\S09021\CADD_Sheets\9021DP03.dgn	USER NAME = IE Consultants	DESIGNED -	REVISED -
		DRAWN -	REVISED -
	PLOT SCALE = 20.0000 ' / IN.	CHECKED -	REVISED -
	PLOT DATE = 11/16/2010	DATE -	REVISED -

STATE OF ILLINOIS
DEPARTMENT OF TRANSPORTATION

LILY CACHE LANE
DRAINAGE AND UTILITY PLAN

SCALE: | SHEET NO. OF SHEETS | STA. 33+00 TO STA. 38+00

F.A.U. RTE.	SECTION	COUNTY	TOTAL SHEETS	SHEET NO.
1578	06-00046-01-PV	WILL	244	146

CONTRACT NO. 63503

ILLINOIS FED. AID PROJECT

PLAN
SURVEYED
PLOTTED
ALIGNMENT CHECKED
BLM. NOTED
FIELD BK. CHECKED
FIELD FILE NAME
NOTE BOOK
NO.
BY
DATE

PROFILE
SURVEYED
PLOTTED
GRADES CHECKED
BLM. NOTED
STRUCTURE NOTATIONS CHKD
NOTE BOOK
NO.
BY
DATE