SS-2.43 12" RCCP TY 2, CLASS A
61' @ 2.13%

SS-2.44 24" RCCP TY 2, CLASS A
130' @ 0.46%

SS-2.48 18" RCCP TY 2, CLASS A
120' @ 0.50%

SS-2.49 12" RCCP TY 2, CLASS A
49' @ 3.04%

ALL STORM SEWER IS TO BE RUBBER GASKET AND IS PAID FOR AS "STORM SEWERS, RUBBER GASKET, CLASS A" OF THE TYPE AND DIAMETER SPECIFIED IN THE SUMMARY OF QUANTITIES AND SCHEDULE OF QUANTITIES.

N

0' 20' 40'

N-2.43 STA. 53+10, 27.12' LT.
INLET, TY A, TY 3 F & G
EOP ELEV. 674.21
S FL ELEV. 670.40

N-2.49 STA. 55+25, 22.0' LT.
INLET, TY A, TY 3V F & G
EOP ELEV. 675.59
S FL ELEV. 671.90

N-2.55 STA. 57+10, 22.0' LT.
INLET, TY A, TY 3V F & G
EOP ELEV. 676.14
S FL ELEV. 672.50

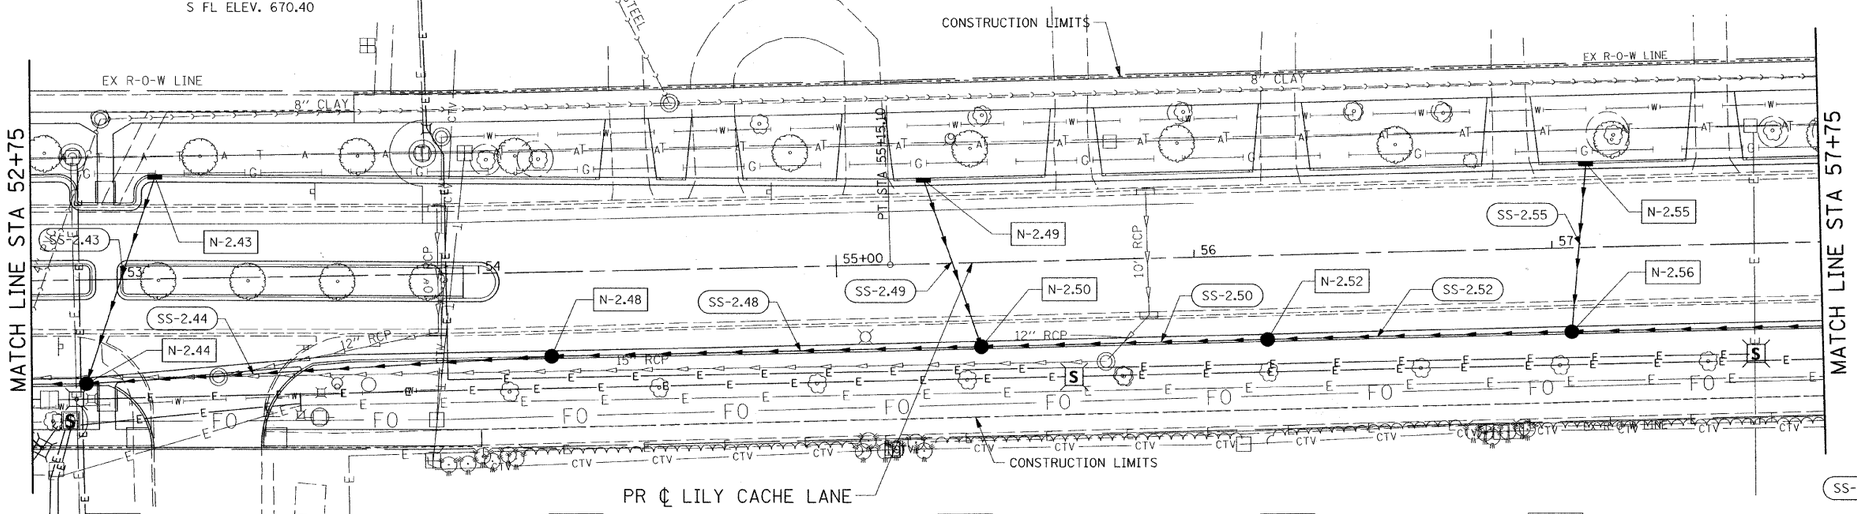

N-2.44 STA. 52+90, 27.5' RT.
CATCH BASIN, TY D (6' DIA)
TY 15 FRAME & LID
EOP ELEV. 674.05
N FL ELEV. 669.10
E FL ELEV. 665.90
W FL ELEV. 665.80

N-2.48 STA. 54+20, 22.0' RT.
CATCH BASIN, TY D (5' DIA)
TY 15 FRAME & LID
EOP ELEV. 675.10
E FL ELEV. 666.60
W FL ELEV. 666.50

N-2.50 STA. 55+40, 22.0' RT.
CATCH BASIN, TY D (4' DIA)
TY 15 FRAME & LID
EOP ELEV. 675.63
N FL ELEV. 670.40
E FL ELEV. 667.30
W FL ELEV. 667.20

N-2.52 STA. 56+20, 22.0' RT.
CATCH BASIN, TY D (4' DIA)
TY 15 FRAME & LID
EOP ELEV. 675.87
E FL ELEV. 667.80
W FL ELEV. 667.70

N-2.56 STA. 57+05, 22.0' RT.
CATCH BASIN, TY D (4' DIA)
TY 15 FRAME & LID
EOP ELEV. 676.12
N FL ELEV. 671.30
E FL ELEV. 668.35
W FL ELEV. 668.25

SS-2.50 18" RCCP TY 2, CLASS A
80' @ 0.50%

SS-2.52 18" RCCP TY 2, CLASS A
85' @ 0.53%

SS-2.55 12" RCCP TY 2, CLASS A
47' @ 2.54%

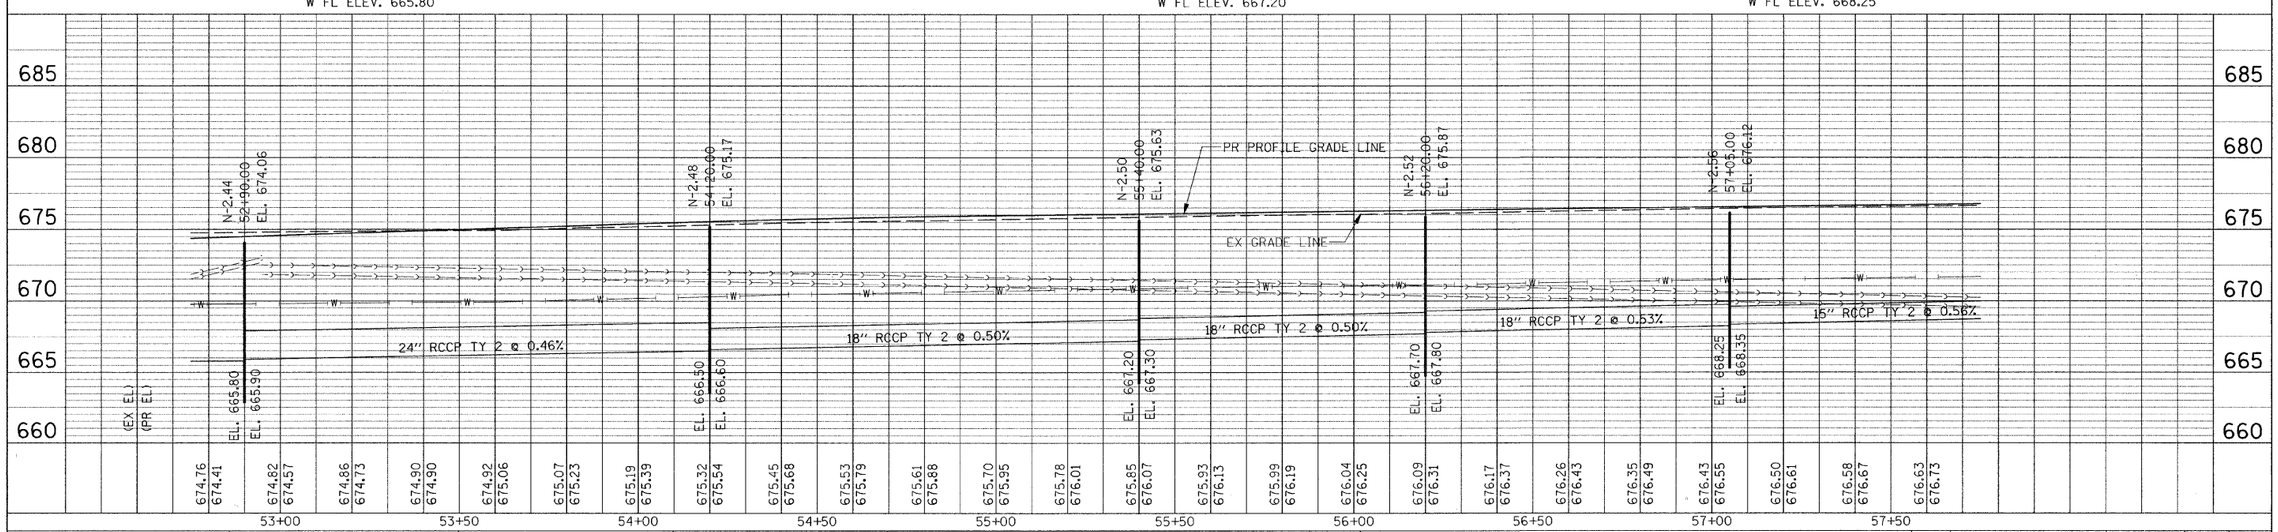

FILE NAME = G:\S09021\CADD_Sheets\9021DP07.dgn	USER NAME = IE Consultants	DESIGNED -	REVISED -
		DRAWN -	REVISED -
	PLOT SCALE = 20.0000 ' / IN.	CHECKED -	REVISED -
	PLOT DATE = 11/16/2010	DATE -	REVISED -

STATE OF ILLINOIS
DEPARTMENT OF TRANSPORTATION

LILY CACHE LANE
DRAINAGE AND UTILITY PLAN

SCALE: | SHEET NO. OF SHEETS | STA. 52+75 TO STA. 57+75

F.A.U. RTE.	SECTION	COUNTY	TOTAL SHEETS	SHEET NO.
1578	06-00046-01-PV	WILL	244	150

CONTRACT NO. 63503

ILLINOIS FED. AID PROJECT

PLAN
SURVEYED / PLOTTED / ALIGNMENT CHECKED / R.O.W. PLAT CHECKED / CADD FILE NAME
NOTE BOOK NO. | BY | DATE

PROFILE
SURVEYED / PLOTTED / GRADES CHECKED / BLM. NOTED / SIGNature NOTA/TNS CPKD
NOTE BOOK NO. | BY | DATE