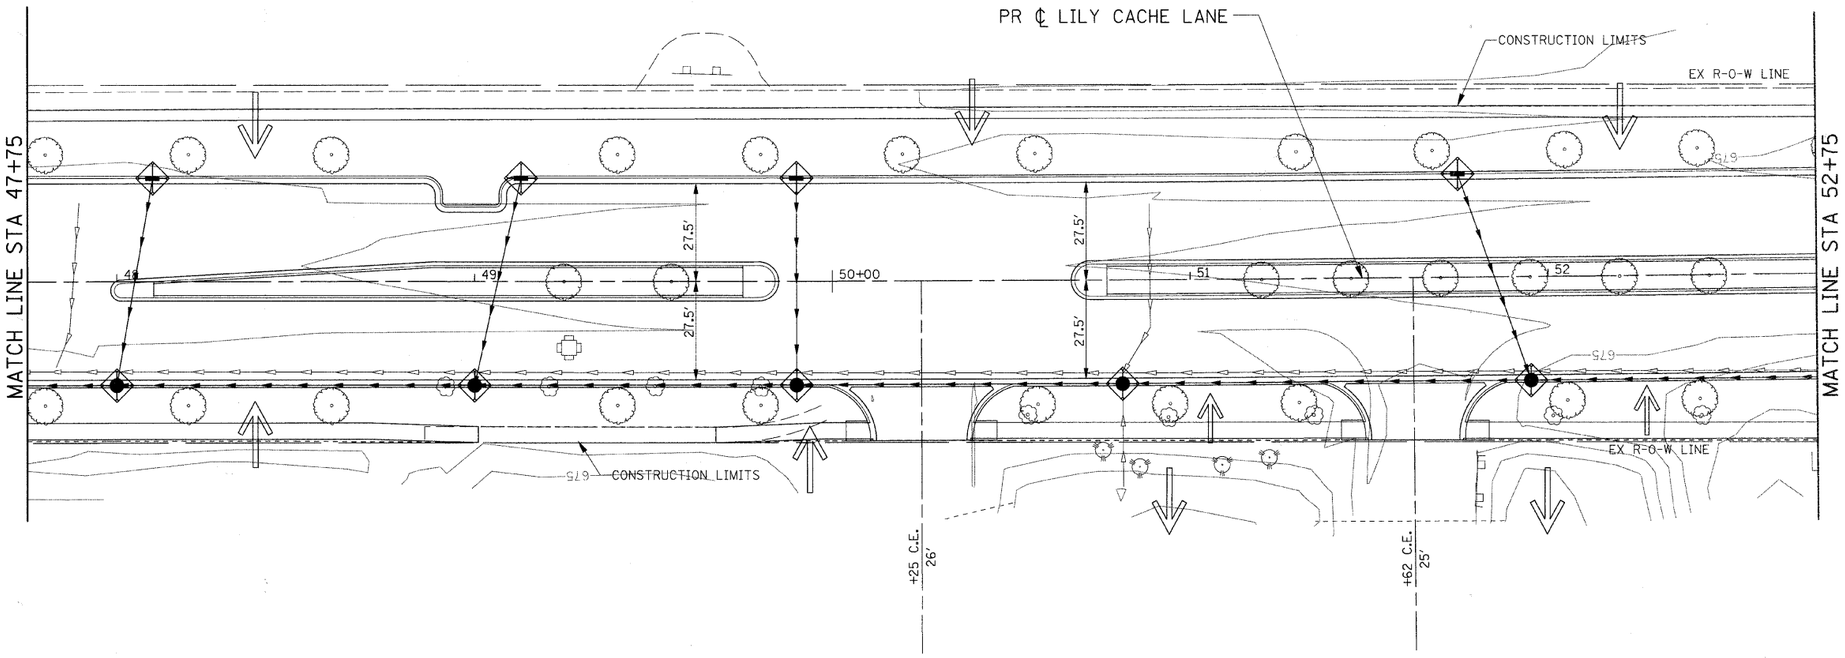

FILE NAME = G:\S09021\CADD_Sheets\9021SWPP06.dgn	USER NAME = IE Consultants	DESIGNED -	REVISED -	STATE OF ILLINOIS DEPARTMENT OF TRANSPORTATION	LILY CACHE LANE STORM WATER POLLUTION PREVENTION PLAN	F.A.U.	SECTION	COUNTY	TOTAL SHEETS	SHEET NO.
		DRAWN -	REVISED -			1578	06-00046-01-PV	WILL	244	163
	PLOT SCALE = 20.0000 ' / IN.	CHECKED -	REVISED -					CONTRACT NO. 63503		
	PLOT DATE = 10/22/2010	DATE -	REVISED -		SCALE: SHEET NO. OF SHEETS STA. 47+75 TO STA. 52+75		ILLINOIS	FED. AID PROJECT		