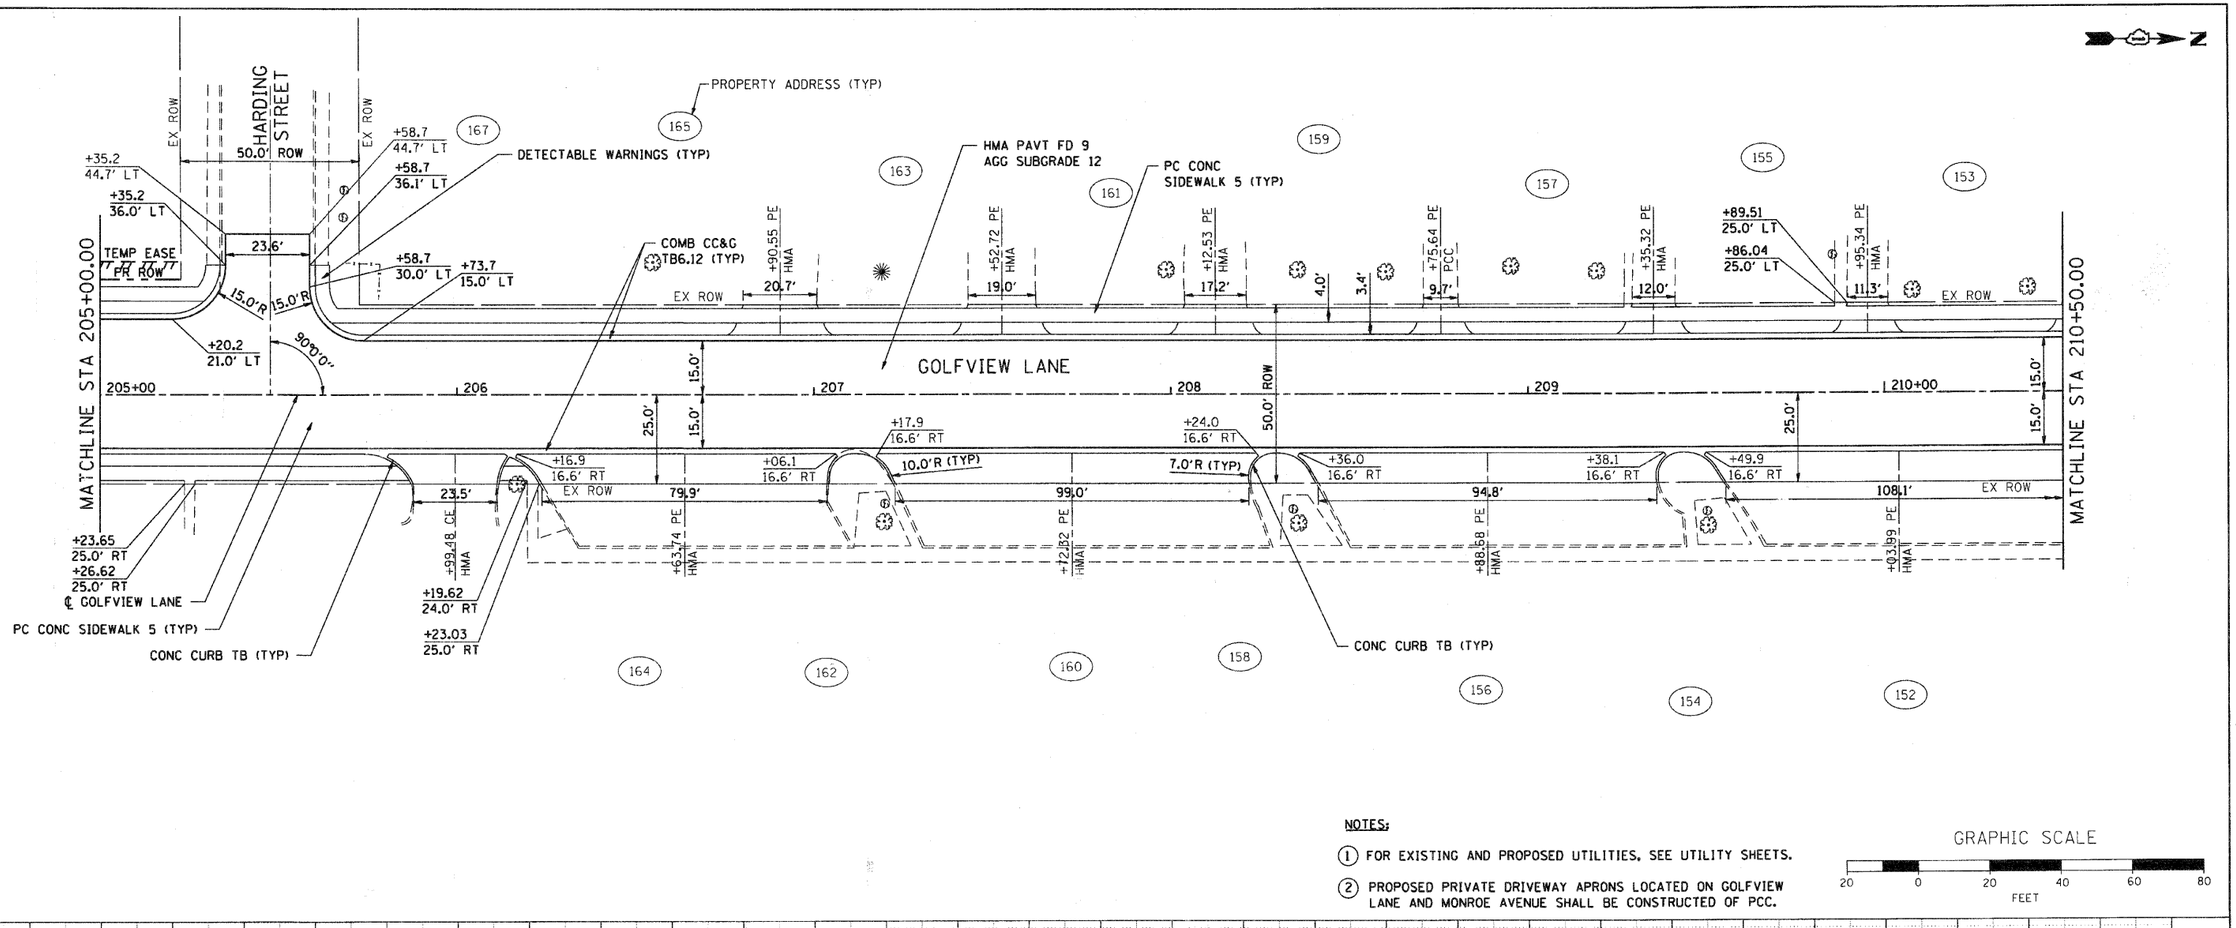

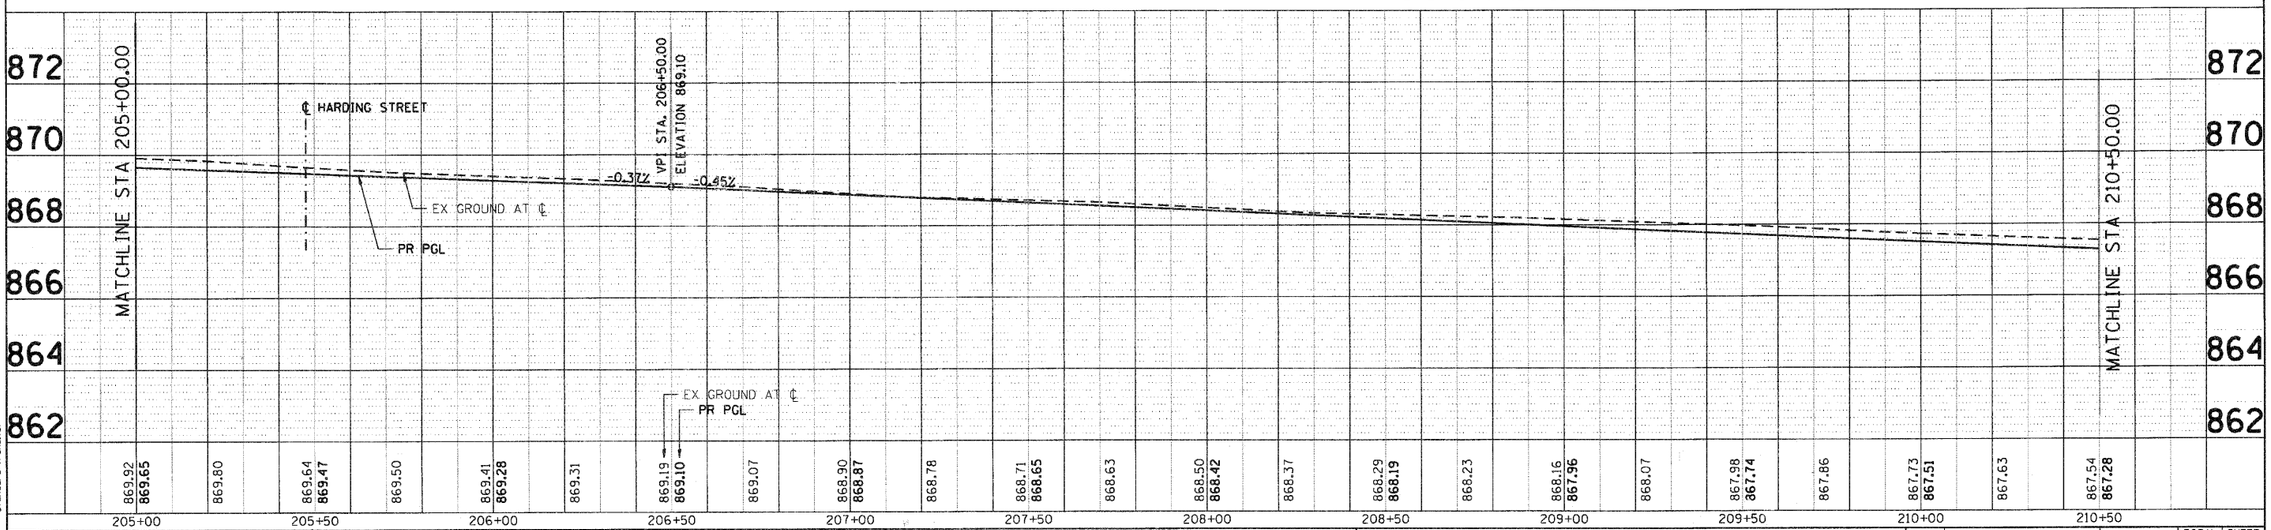

NOTES:

(1) FOR EXISTING AND PROPOSED UTILITIES, SEE UTILITY SHEETS.

(2) PROPOSED PRIVATE DRIVEWAY APRONS LOCATED ON GOLFVIEW LANE AND MONROE AVENUE SHALL BE CONSTRUCTED OF PCC.

GRAPHIC SCALE
20 0 20 40 60 80
FEET

PLAN: SURVEYED, PLOTTED, DRAWN, CHECKED, NOTE BOOK, NO., BY, DATE, STRUCTURE NO'S/ITMS CHKD, EXIST. STRUCT. CHECKED, R.O.W. CHECKED, PLAT OF WAY CHECKED, CADD FILE NAME

PROFILE: SURVEYED, PLOTTED, DRAWN, CHECKED, NOTE BOOK, NO., BY, DATE

COMPANY NAME: SEC GROUP, INC.
PROJECT CONTACT: A. JAIN
CLIENT: VILLAGE OF CARPENTERSVILLE
DATE PLOTTED: 10/27/2010 5:55:06 PM
PLOT NAME: 080326-pnp-07.dgn
PLOT DRIVER: pltdrv
PEN TABLE: standard-trans.tbl

EC-91-194-07
H:\CAD\JACKROSE\GOLFVIEW
080326-pnp-07.dgn

Illinois Professional Design Firm # 184-006109

SEC Group, Inc.
An NR Green Company
420 N. Front Street,
McHenry, IL 60050-2136
t. 815.385.1776 f. 815.385.1781
www.secgroupinc.com
<McHenry,IL <Yorkville,IL <New Lenox,IL <Chicago,IL

USER NAME = CHartke	DESIGNED - C. HARTKE	REVISED -	
	DRAWN - R. BEST	REVISED -	
PLOT SCALE = 1' = 20'	CHECKED - T. HAMILTON	REVISED -	
PLOT DATE = 11/1/2010	DATE - 10/25/10	REVISED -	

VILLAGE OF CARPENTERSVILLE

PLAN AND PROFILE
GOLFVIEW LANE

SCALE: 1" = 20' | SHEET NO. 7 OF 20 SHEETS | STA. 205+00 | TO STA. 210+50

F.A. RTE.	SECTION	COUNTY	TOTAL SHEETS	SHEET NO.
•	06-00074-00-FP	KANE	211	26
• FAU 2414, FAU 1280, FAP 343	CONTRACT NO. 63504			
FED. ROAD DIST. NO.	ILLINOIS	FED. AID PROJECT		