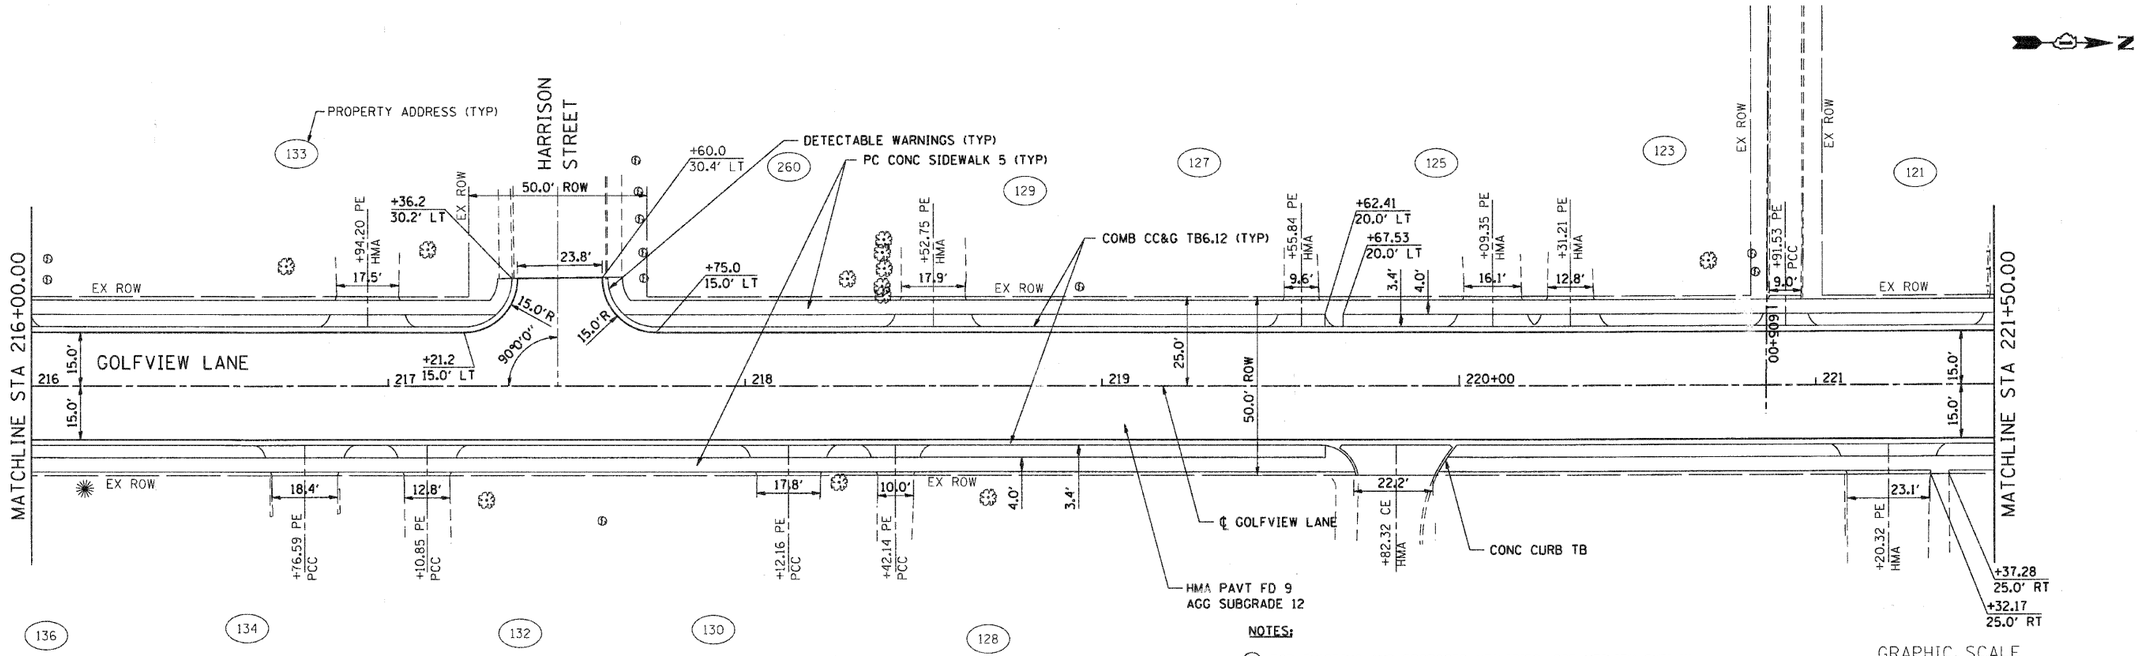

NOTES:

1. FOR EXISTING AND PROPOSED UTILITIES, SEE UTILITY SHEETS.
2. PROPOSED PRIVATE DRIVEWAY APRONS LOCATED ON GOLFVIEW LANE AND MONROE AVENUE SHALL BE CONSTRUCTED OF PCC.

GRAPHIC SCALE

20 0 20 40 60 80

FEET

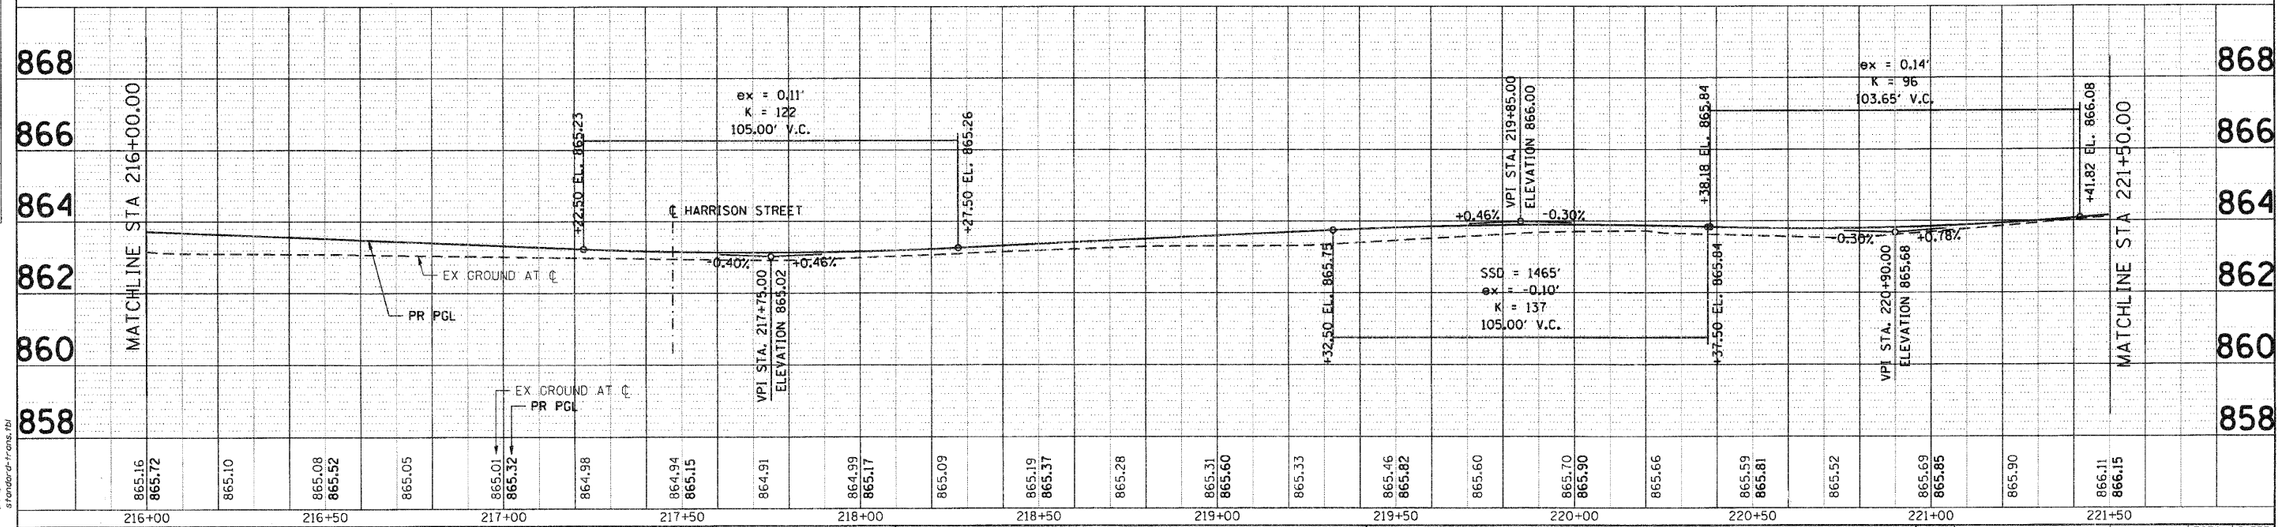

SEC Group, Inc. (Illinois Professional Design Firm # 184-001928) An HR Green Company, 620 N. Front Street, McHenry, IL 60050-2136, t. 815.385.1778 f. 815.385.1781, www.secgroupinc.com, McHenry,IL · Yorkville,IL · New Lenox,IL · Chicago,IL	USER NAME = CHartke	DESIGNED - C. HARTKE	REVISED -	VILLAGE OF CARPENTERSVILLE
		DRAWN - R. BEST	REVISED -	
	PLOT SCALE = 1' = 20'	CHECKED - T. HAMILTON	REVISED -	
	PLOT DATE = 11/2/2010	DATE - 10/25/10	REVISED -	

PLAN AND PROFILE
GOLFVIEW LANE

SCALE: 1" = 20' | SHEET NO. 9 OF 20 SHEETS | STA. 216+00 | TO STA. 221+50

F.A. RTE.	SECTION	COUNTY	TOTAL SHEETS	SHEET NO.
*	06-00074-00-FP	KANE	211	28
* FAU 2414, FAU 1280, FAP 343		CONTRACT NO. 63504		
FED. ROAD DIST. NO.	ILLINOIS	FED. AID PROJECT		

PLAN: SURVEYED, PLOTTED, ALIGNMENT CHECKED, R/L OF WAY CHECKED, CADD FILE NAME, NOTE BOOK, NO., BY, DATE

PROFILE: SURVEYED, PLOTTED, GRADES CHECKED, H&V, STRUCTURE NOTATIONS CHKD, NOTE BOOK, NO., BY, DATE

COMPANY NAME: SEC GROUP, INC.
PROJECT CONTACT: K. VAN
CLIENT: VILLAGE OF CARPENTERSVILLE
FILE NAME: C:\01-194-07\HAZARD\MONROE\GOLFVIEW\080326-pnp-09.dgn
PLOT DATE: 08/28/2009 10:52 AM
PLOT DRIVER: pdfdrv.pltdrv
PEN TABLE: standard-trans.tbl