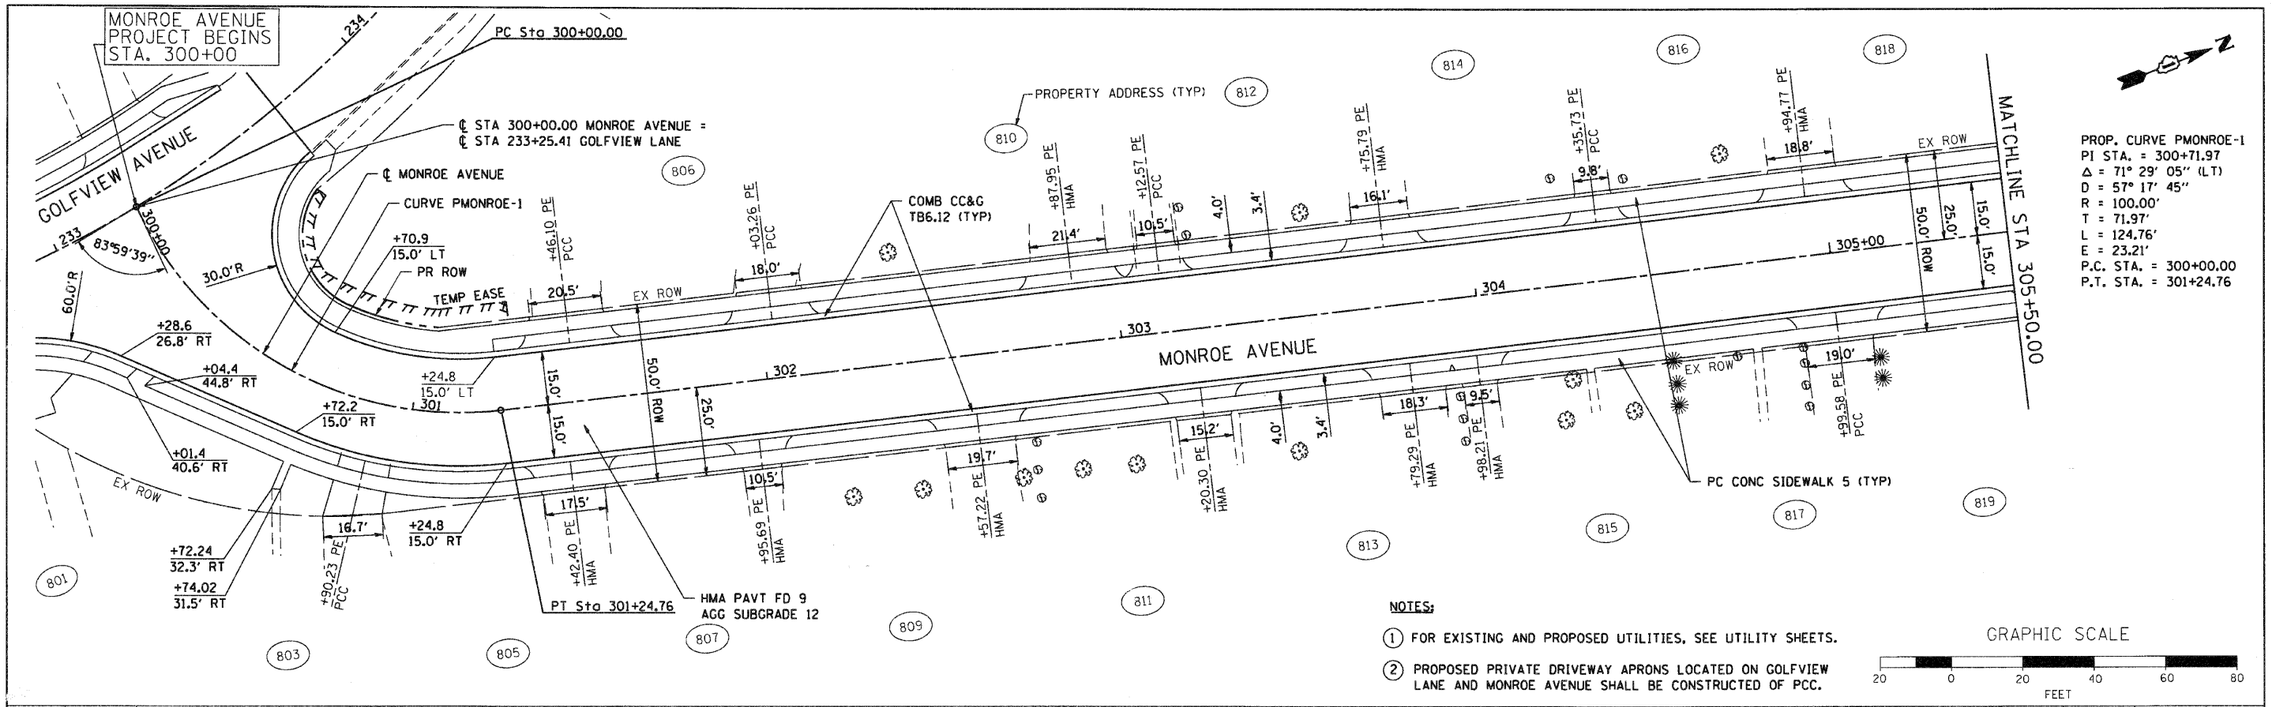

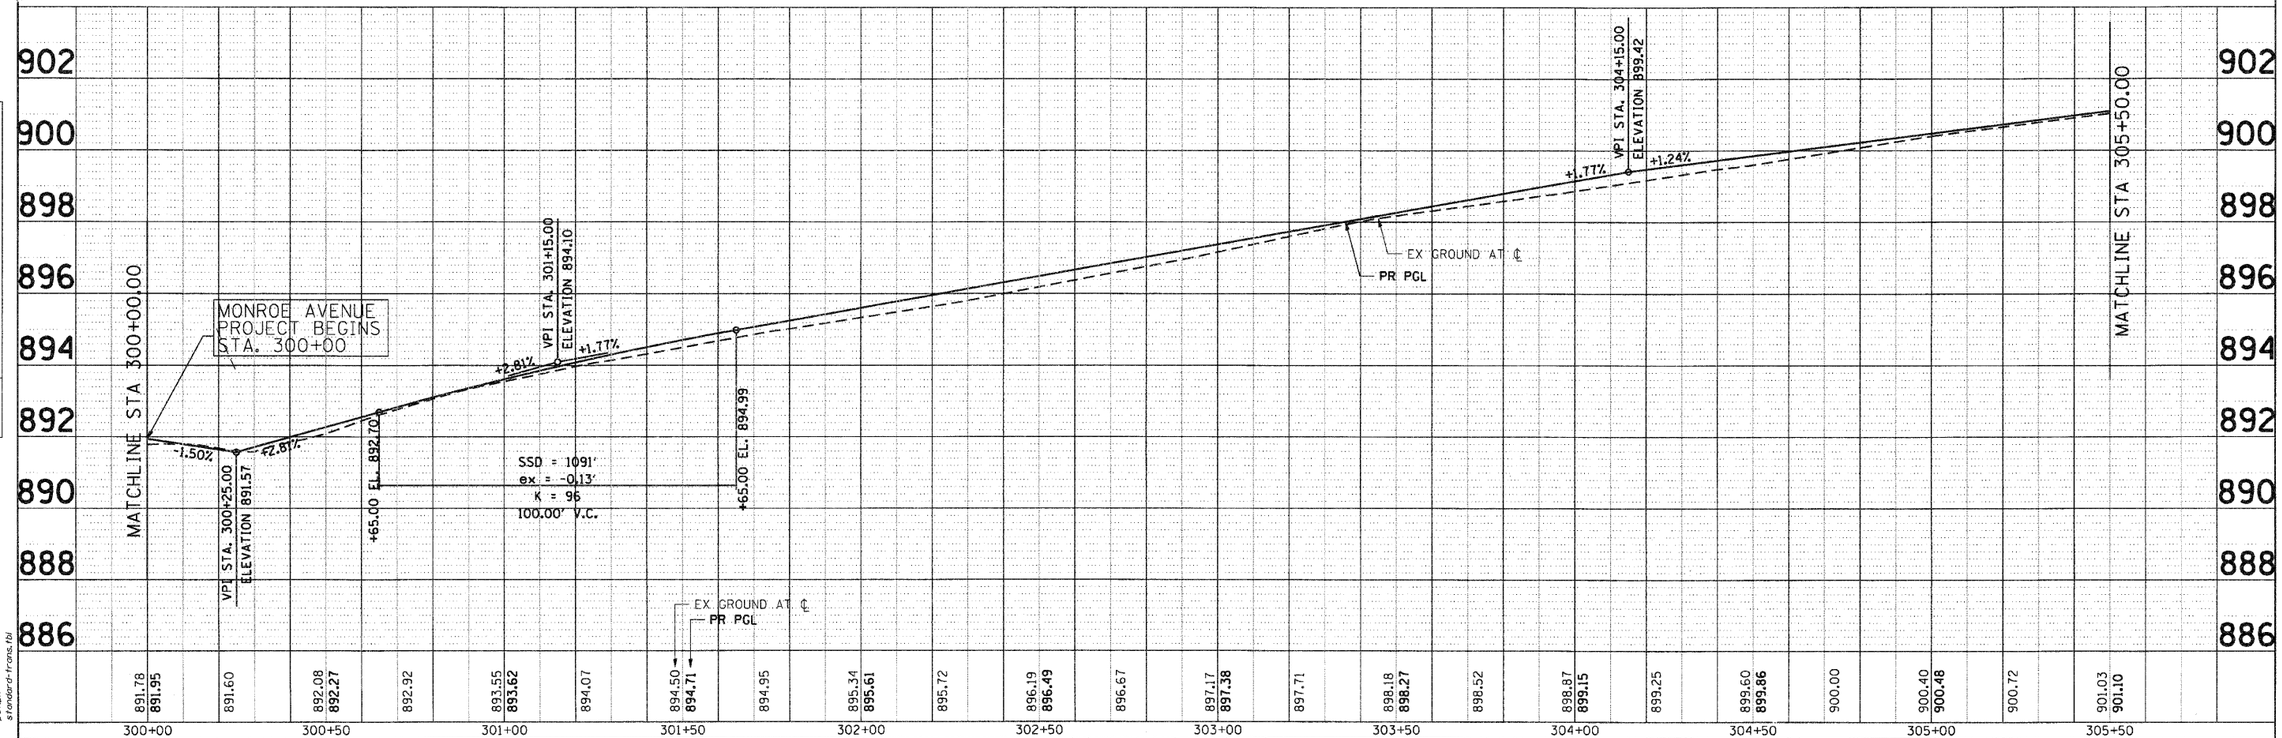

PLAN	SURVEYED	DATE
	PLOTTED	
	DRAWN/CHECKED	
	FINAL PLOT CHECKED	
	NOTE BOOK	
	NO.	
	R.O.W. CHECKED	
	CADD FILE NAME	

PROFILE	SURVEYED	DATE
	PLOTTED	
	DRAWN/CHECKED	
	FINAL PLOTTED	
	NOTE BOOK	
	NO.	
	STRUCTURE NOTATNS CKHD	

COMPANY NAME: SEC GROUP, INC.
PROJECT CONTACT: A. JAIN
CLIENT: VILLAGE OF CARPENTERSVILLE
FILE NAME: c:\projects\080326\plan\080326-prp-13.dgn
PLOT DRAWN: pdfdrt
PEN TABLE: standard-trans.tbl

C:\8-26-10\080326\MONROE/GOLFVIEW 080326-prp-13.dgn

Illinois Professional Design Firm # 184-000198

SEC Group, Inc.
An HR Green Company
420 N. Front Street,
McHenry, IL 60050-2130
t. 815.385.1779 f. 815.385.1781
www.secgroupinc.com
McHenry, IL • Kirkville, IL • New Lenox, IL • Chicago, IL

USER NAME = CHartke	DESIGNED - C. HARTKE	REVISED -
	DRAWN - R. BEST	REVISED -
PLOT SCALE = 1" = 28'	CHECKED - T. HAMILTON	REVISED -
PLOT DATE = 11/1/2010	DATE - 10/25/10	REVISED -

VILLAGE OF CARPENTERSVILLE

PLAN AND PROFILE MONROE AVENUE

SCALE: 1" = 20' | SHEET NO. 13 OF 20 SHEETS | STA. BEGIN | TO STA. 305+50

F.A. RTE.	SECTION	COUNTY	TOTAL SHEETS	SHEET NO.
•	06-00074-00-FP	KANE	211	32
• FAU 2414, FAU 1280, FAP 343	CONTRACT NO. 63504			
FED. ROAD DIST. NO.	ILLINOIS	FED. AID PROJECT		