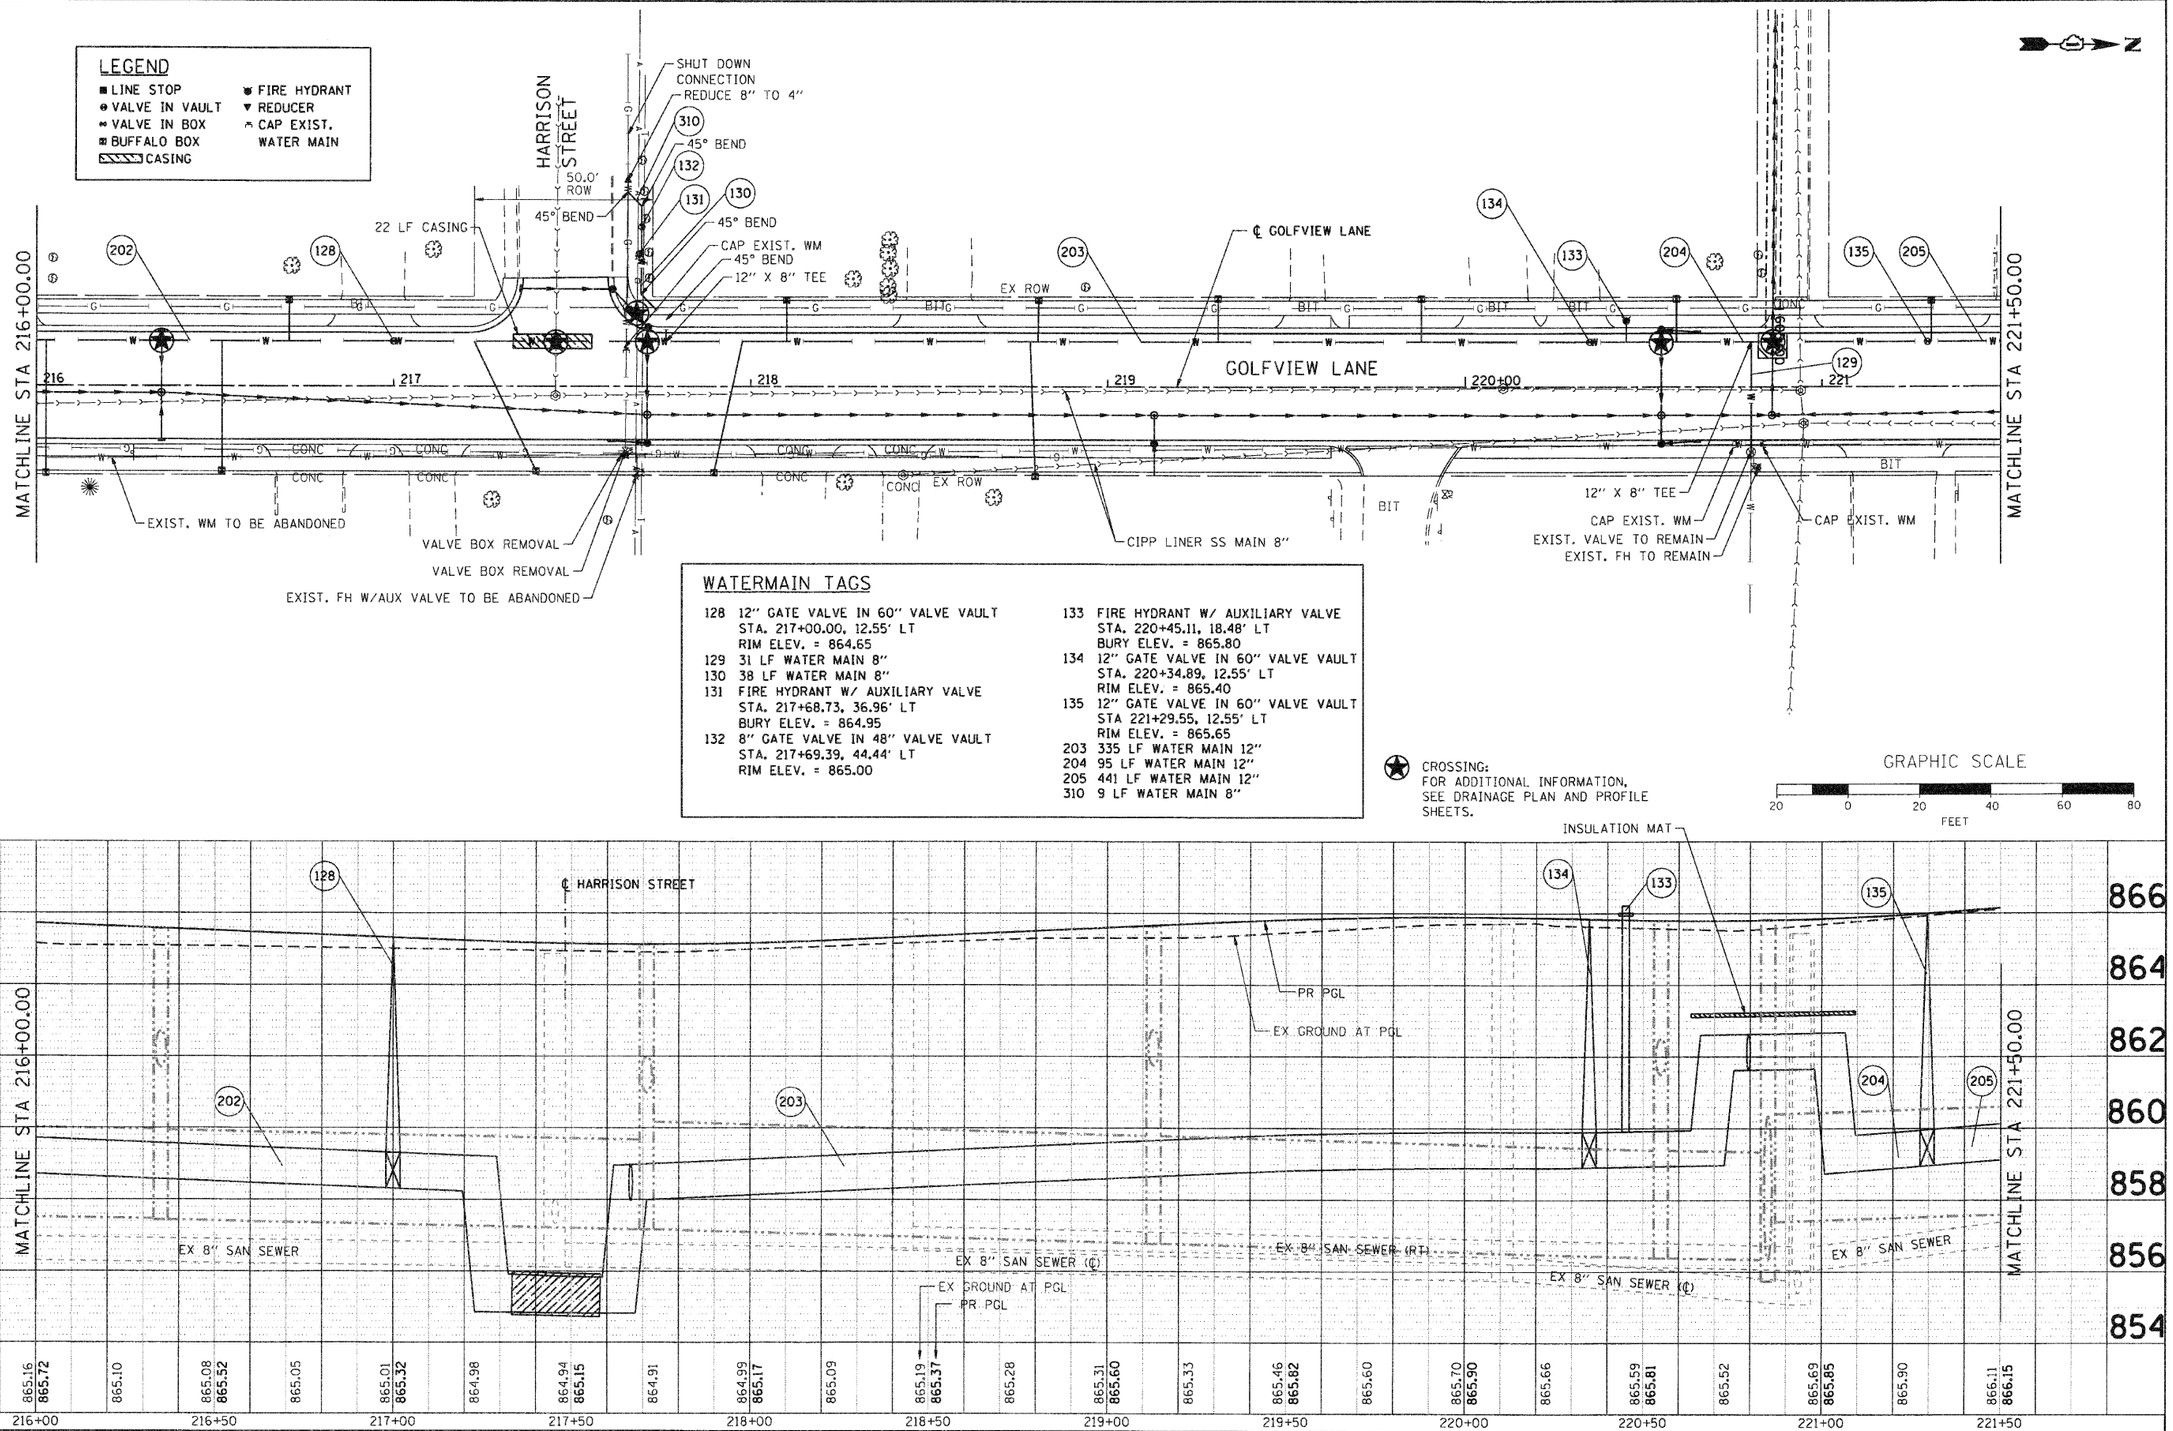

WATERMAIN TAGS

128 12" GATE VALVE IN 60" VALVE VAULT
STA. 217+00.00, 12.55' LT
RIM ELEV. = 864.65
129 31 LF WATER MAIN 8"
130 38 LF WATER MAIN 8"
131 FIRE HYDRANT W/ AUXILIARY VALVE
STA. 217+68.73, 36.96' LT
BURY ELEV. = 864.95
132 8" GATE VALVE IN 48" VALVE VAULT
STA. 217+69.39, 44.44' LT
RIM ELEV. = 865.00
133 FIRE HYDRANT W/ AUXILIARY VALVE
STA. 220+45.11, 18.48' LT
BURY ELEV. = 865.80
134 12" GATE VALVE IN 60" VALVE VAULT
STA. 220+34.89, 12.55' LT
RIM ELEV. = 865.40
135 12" GATE VALVE IN 60" VALVE VAULT
STA 221+29.55, 12.55' LT
RIM ELEV. = 865.65
203 335 LF WATER MAIN 12"
204 95 LF WATER MAIN 12"
205 441 LF WATER MAIN 12"
310 9 LF WATER MAIN 8"

★ CROSSING:
FOR ADDITIONAL INFORMATION, SEE DRAINAGE PLAN AND PROFILE SHEETS.

GRAPHIC SCALE
20 0 20 40 60 80
FEET

PLAN
SURVEYED
PLOTTED
NOTE BOOK
NO. ____
ALIGNMENT CHECKED
PROFILE CHECKED
RT. OF WAY CHECKED
CADD FILE NAME
BY
DATE

PROFILE
SURVEYED
PLOTTED
NOTE BOOK
NO. ____
GRADE CHECKED
R.R. NOTED
STRUCTURE NOTATIONS CHKD
BY
DATE

COMPANY NAME: SEC GROUP, INC.
PROJECT CONTACT: VILLAGE OF CARPENTERSVILLE
CLIENT:
DATE PLOTTED: 11/1/2010 5:59:17 PM
FILE NAME: 080326-wtr-09.dgn
PLOT DRIVER: pdfpdf
PEN TABLE: standard-trans.tbl

C:\0\1194-07 HAZARD\MONROE/GOLFVIEW 080326-wtr-09.dgn

SEC Group, Inc.
An HR Green Company
420 N. Front Street,
McHenry, IL 60050-3130
t 815.385.1776 f 815.385.1781
www.secgroupinc.com
-McHenry,IL -Rockford,IL -New Lenox,IL -Chicago,IL
Illinois Professional Design Firm # 184-001108

USER NAME = CHartke	DESIGNED - C. PIEPER	REVISED -	
	DRAWN - R. BEST	REVISED -	
PLOT SCALE = 1" = 20'	CHECKED - T. HAMILTON	REVISED -	
PLOT DATE = 11/1/2010	DATE - 10/25/10	REVISED -	

VILLAGE OF CARPENTERSVILLE

WATERMAIN AND SANITARY SEWER PLAN AND PROFILE
GOLFVIEW LANE

SCALE: 1" = 20' | SHEET NO. 9 OF 20 SHEETS | STA. 216+00 TO STA. 221+50

F.A. RTE.	SECTION	COUNTY	TOTAL SHEETS	SHEET NO.
*	06-00074-00-FP	KANE	211	78
* FAU 2414, FAU 1280, FAP 343	CONTRACT NO. 63504			
FED. ROAD DIST. NO.	ILLINOIS	FED. AID PROJECT		