WATERMAIN TAGS

136 FIRE HYDRANT W/ AUXILIARY VALVE
STA. 223+40.18, 19.25' LT
BURY ELEV. = 867.35

137 12" GATE VALVE IN 60" VALVE VAULT
STA 225+70.00, 12.55' LT
RIM ELEV. = 868.35

138 8" GATE VALVE IN 48" VALVE VAULT
STA. 225+72.54, 15.6' LT
RIM ELEV. = 868.29

139 FIRE HYDRANT W/ AUXILIARY VALVE
STA. 225+81.42, 19.16' LT
BURY ELEV. = 869.05

206 220 LF WATER MAIN 12"
302 3 LF WATER MAIN 8"
303 18 LF WATER MAIN 8"

LEGEND

- LINE STOP
- VALVE IN VAULT
- VALVE IN BOX
- BUFFALO BOX
- CASING
- FIRE HYDRANT
- REDUCER
- CAP EXIST. WATER MAIN

CROSSING; FOR ADDITONAL INFORMATION, SEE DRAINAGE PLAN AND PROFILE SHEETS.

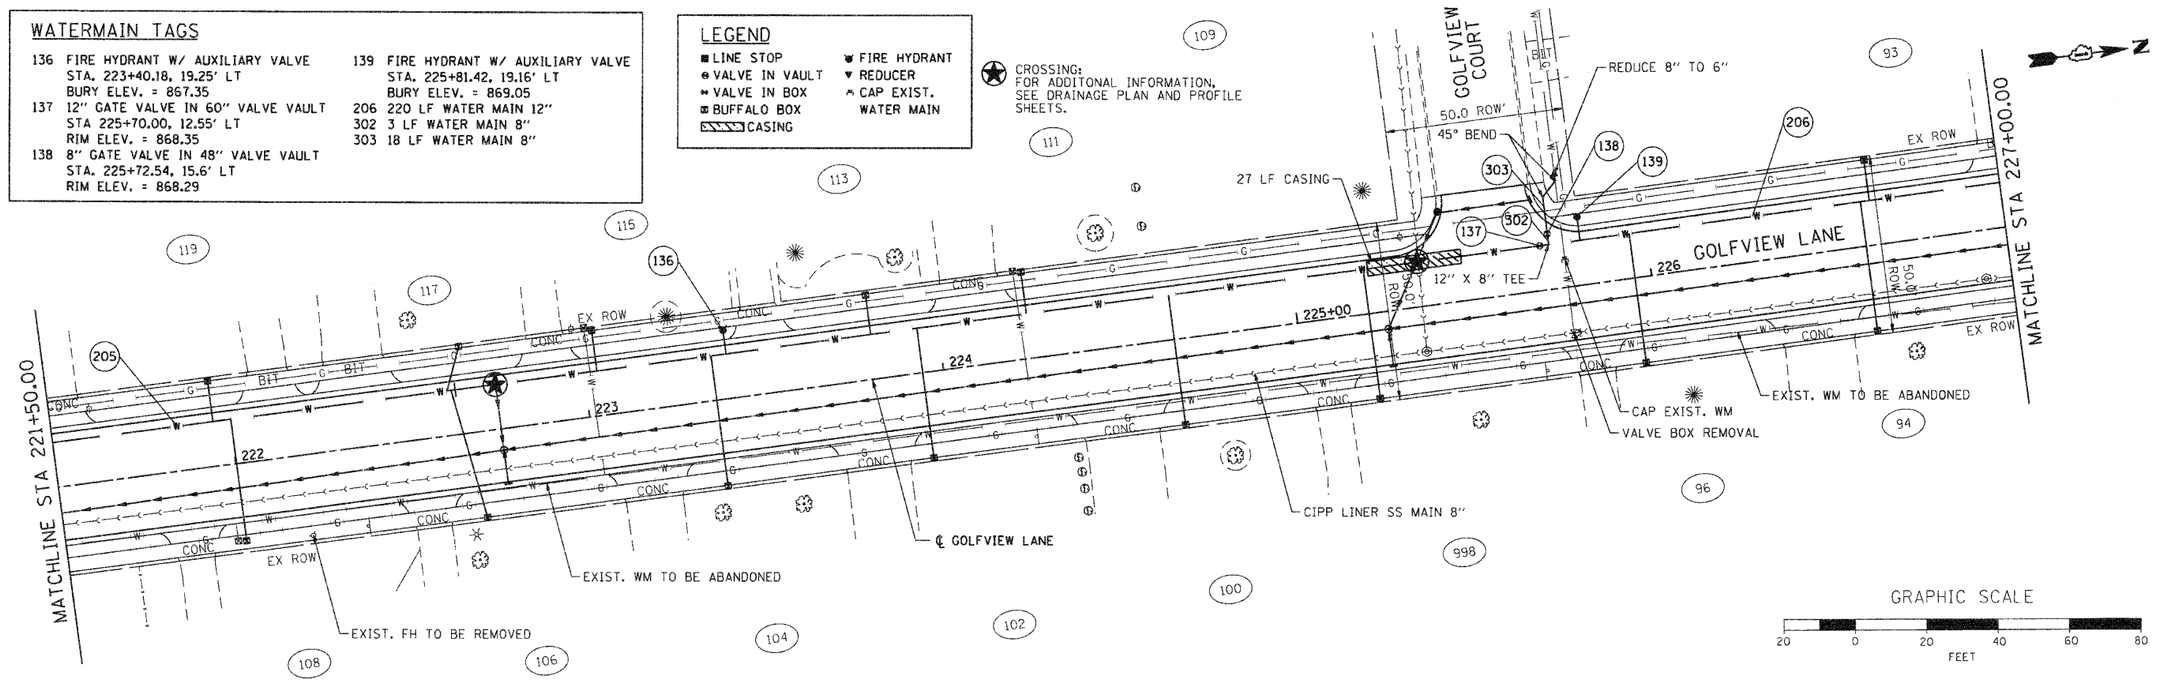

GRAPHIC SCALE
20 0 20 40 60 80
FEET

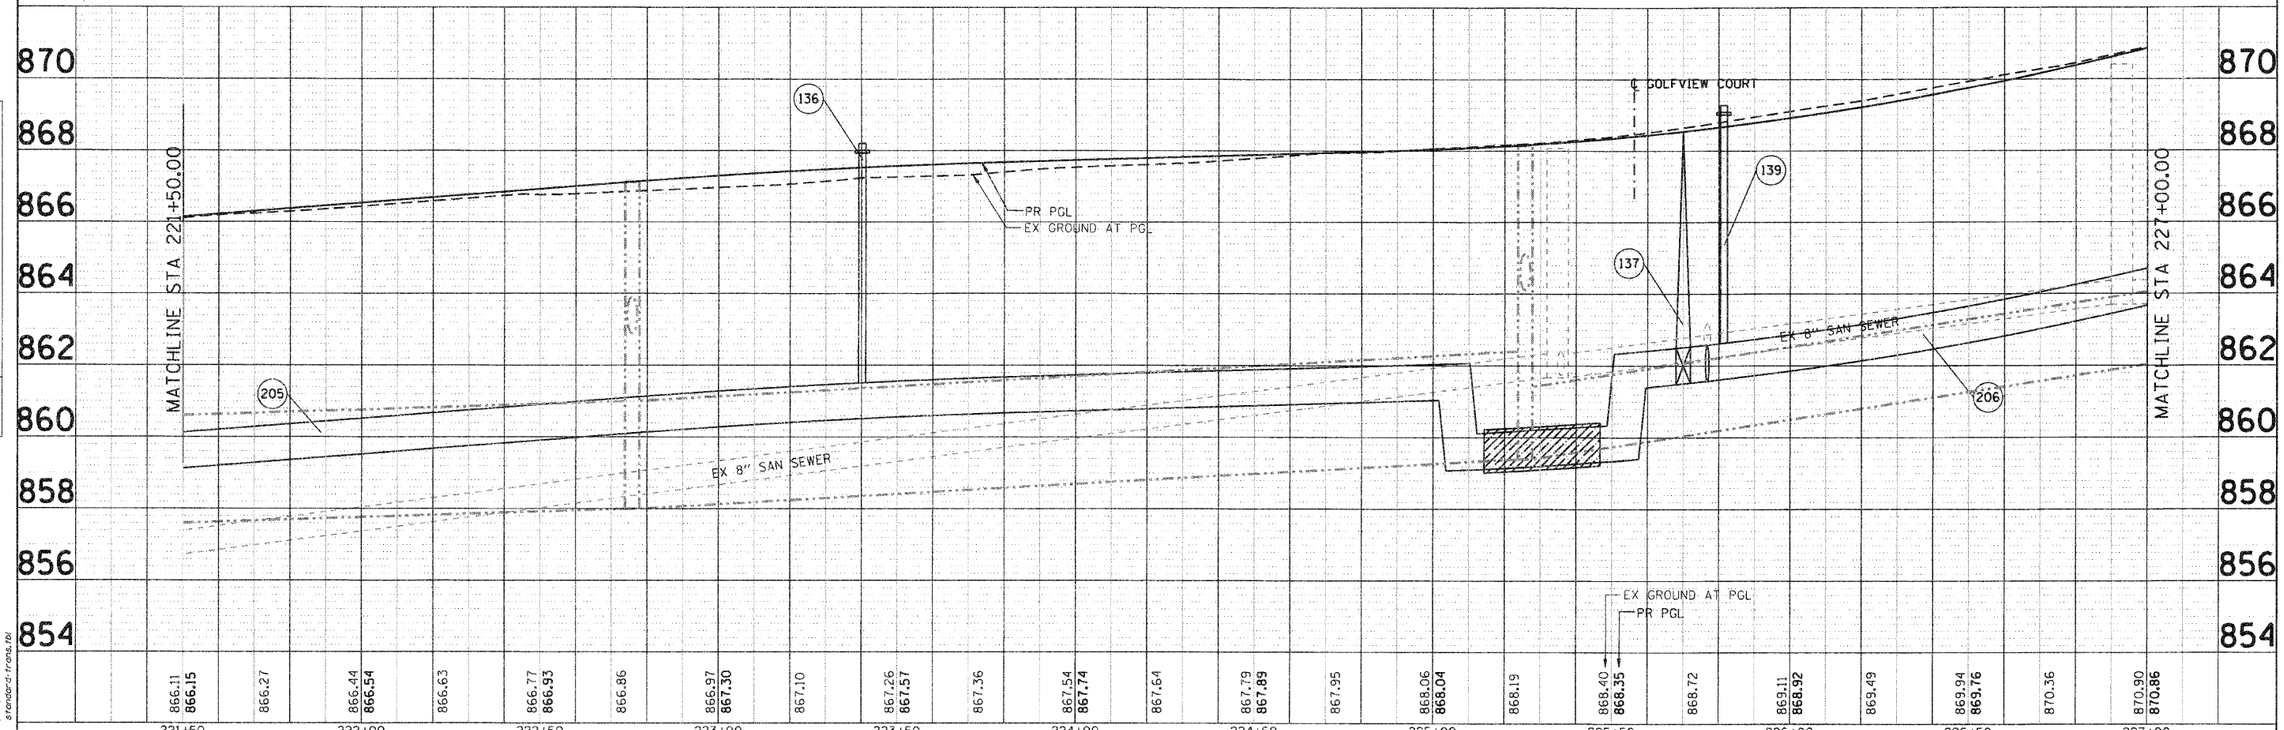

PLAN — SURVEYED; PLOTTED; DESIGN CHECKED; ALIGNMENT CHECKED; NOTE BOOK; RT. OF WAY CHECKED; NO. ____; CADD FILE NAME; BY; DATE

PROFILE — SURVEYED; PLOTTED; DESIGN CHECKED; ALIGNMENT CHECKED; NOTE BOOK; RT. OF WAY CHECKED; NO. ____; STRUCTURE NOTATING SHEET; BY; DATE

COMPANY NAME: SEC GROUP, INC.
PROJECT: VILLAGE OF CARPENTERSVILLE
CONTACT:
CLIENT:
DATE PLOTTED: 11/1/2010 5:59:43 PM
FILE NAME: 080326-wtr-10.dgn
PLOT DRIVER: pltpdf
PEN TABLES: standard-trans.tbl

C:\81-080326-WATER\MONROE\GOLFVIEW\080326-wtr-10.dgn

Illinois Professional Design Firm # 184-000108

SEC Group, Inc.
An HR Green Company
430 N. Front Street,
McHenry, IL 60050-2135
t. 815.385.1778 f. 815.385.1781
www.secgroupinc.com
McHenry, IL • Romeoville, IL • New Lenox, IL • Chicago, IL

USER NAME = CHamtke	DESIGNED - C. PIEPER	REVISED -	
	DRAWN - R. BEST	REVISED -	
PLOT SCALE = 1" = 20'	CHECKED - T. HAMILTON	REVISED -	
PLOT DATE = 11/1/2010	DATE - 10/25/10	REVISED -	

VILLAGE OF CARPENTERSVILLE

WATERMAIN AND SANITARY SEWER PLAN AND PROFILE
GOLFVIEW LANE

SCALE: 1" = 20' | SHEET NO. 10 OF 20 SHEETS | STA. 221+50 TO STA. 227+00

F.A. RTE.	SECTION	COUNTY	TOTAL SHEETS	SHEET NO.
*	06-00074-00-FP	KANE	211	79
* FAU 2414, FAU 1280, FAP 343	CONTRACT NO. 63504			
FED. ROAD DIST. NO.	ILLINOIS	FED. AID PROJECT		