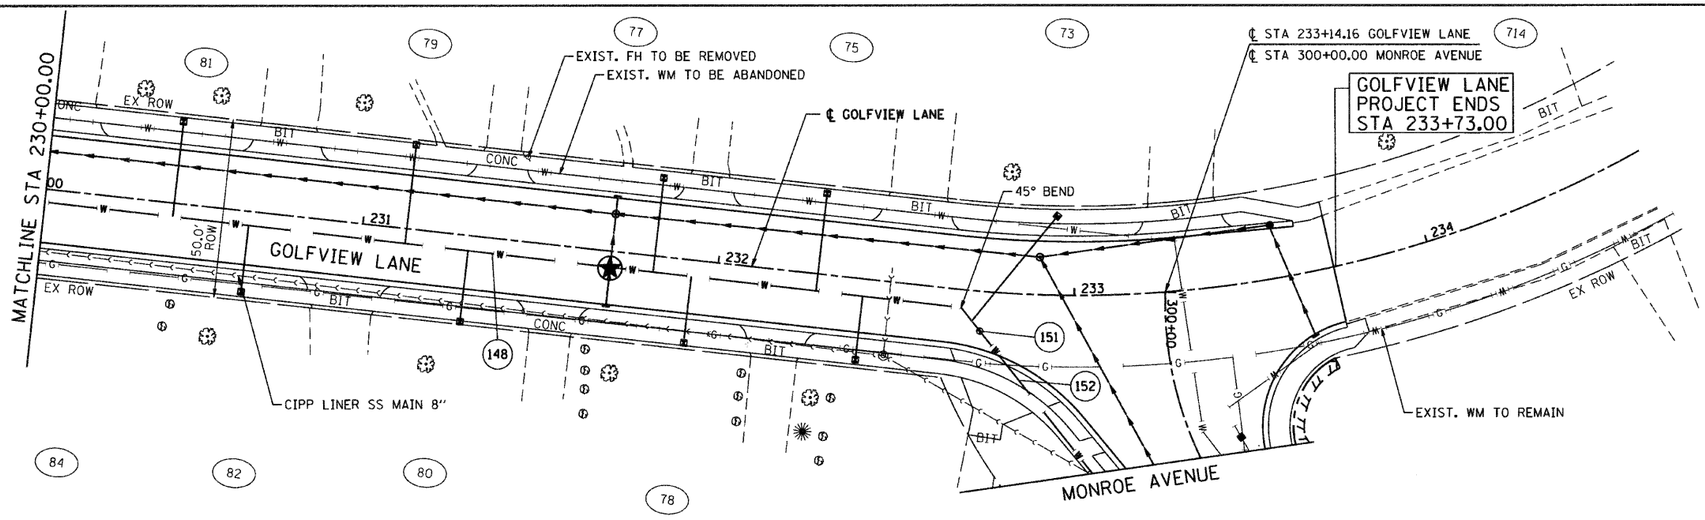

CROSSING: FOR ADDITIONAL INFORMATION, SEE DRAINAGE PLAN AND PROFILE SHEETS.

N

WATERMAIN TAGS

151 12" GATE VALVE IN 60" VALVE VAULT
STA. 232+74.38, 11.07' RT
RIM ELEV. = 890.90
152 735 LF WATER MAIN 12"

LEGEND

- LINE STOP
- VALVE IN VAULT
- VALVE IN BOX
- BUFFALO BOX
- CASING
- FIRE HYDRANT
- REDUCER
- CAP EXIST. WATER MAIN

GRAPHIC SCALE

20 0 20 40 60 80
FEET

PLAN
SURVEYED
PLOTTED
ALIGNMENT CHECKED
LINES & MONUMENTS MARKED
CADD FILE NAME
NOTE BOOK
NO.
BY
DATE

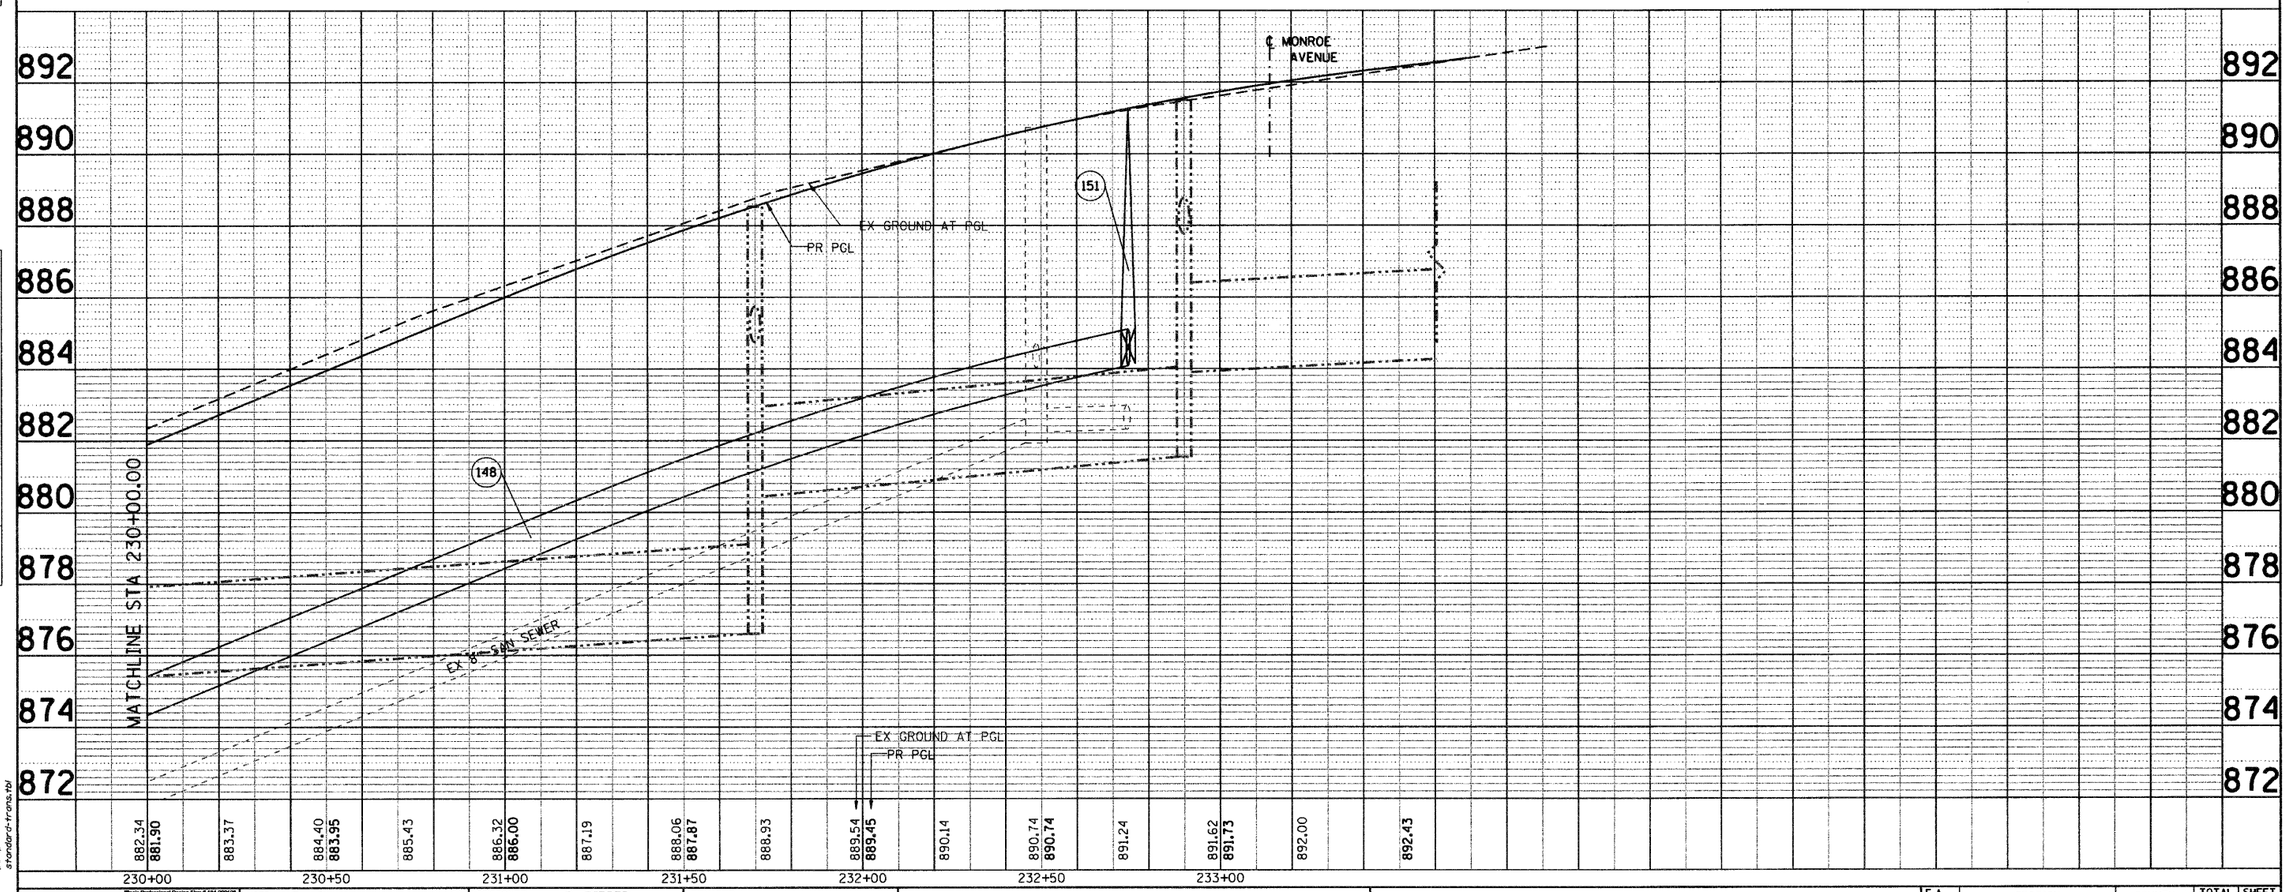

PROFILE
SURVEYED
PLOTTED
GRADES CHECKED
LINES & MONUMENTS MARKED
STRUCTURE NOTATIONS CHKD
NOTE BOOK
NO.
BY
DATE

COMPANY NAME: SEC GROUP, INC.
PROJECT CONTACT: A. JAIN
CLIENT: VILLAGE OF CARPENTERSVILLE
DATE PLOTTED: 11/5/2010 2:45:24 PM
PLOT NAME: 080326-wtr-12.dgn
PLOT NUMBER: 0
PEN TABLE: standard-trans.tbl

E:\SEC\284-01 Halfdly\Addenda\GOLFVIEW 080326-wtr-12.dgn

SEC Group, Inc.
An HR Green Company
420 N. Front Street,
McHenry, IL 60050-2136
t. 815.385.1779 f. 815.385.1781
www.secgroupinc.com
<McHenry, IL <Rockville, IL <New Lenox, IL <Chicago, IL

Illinois Professional Design Firm # 184-000105

USER NAME = CHartke	DESIGNED - C. PIEPER	REVISED -	
	DRAWN - R. BEST	REVISED -	
PLOT SCALE = 1" = 20'	CHECKED - T. HAMILTON	REVISED -	
PLOT DATE = 11/5/2010	DATE - 10/25/10	REVISED -	

VILLAGE OF CARPENTERSVILLE

WATERMAIN AND SANITARY SEWER PLAN AND PROFILE
GOLFVIEW LANE

SCALE: 1" = 20' | SHEET NO. 12 OF 20 SHEETS | STA. 230+00 TO STA. END

F.A. RTE.	SECTION	COUNTY	TOTAL SHEETS	SHEET NO.
•	06-00074-00-FP	KANE	211	81
• FAU 2414, FAU 1280, FAP 343		CONTRACT NO. 63504		
FED. ROAD DIST. NO.	ILLINOIS	FED. AID PROJECT		