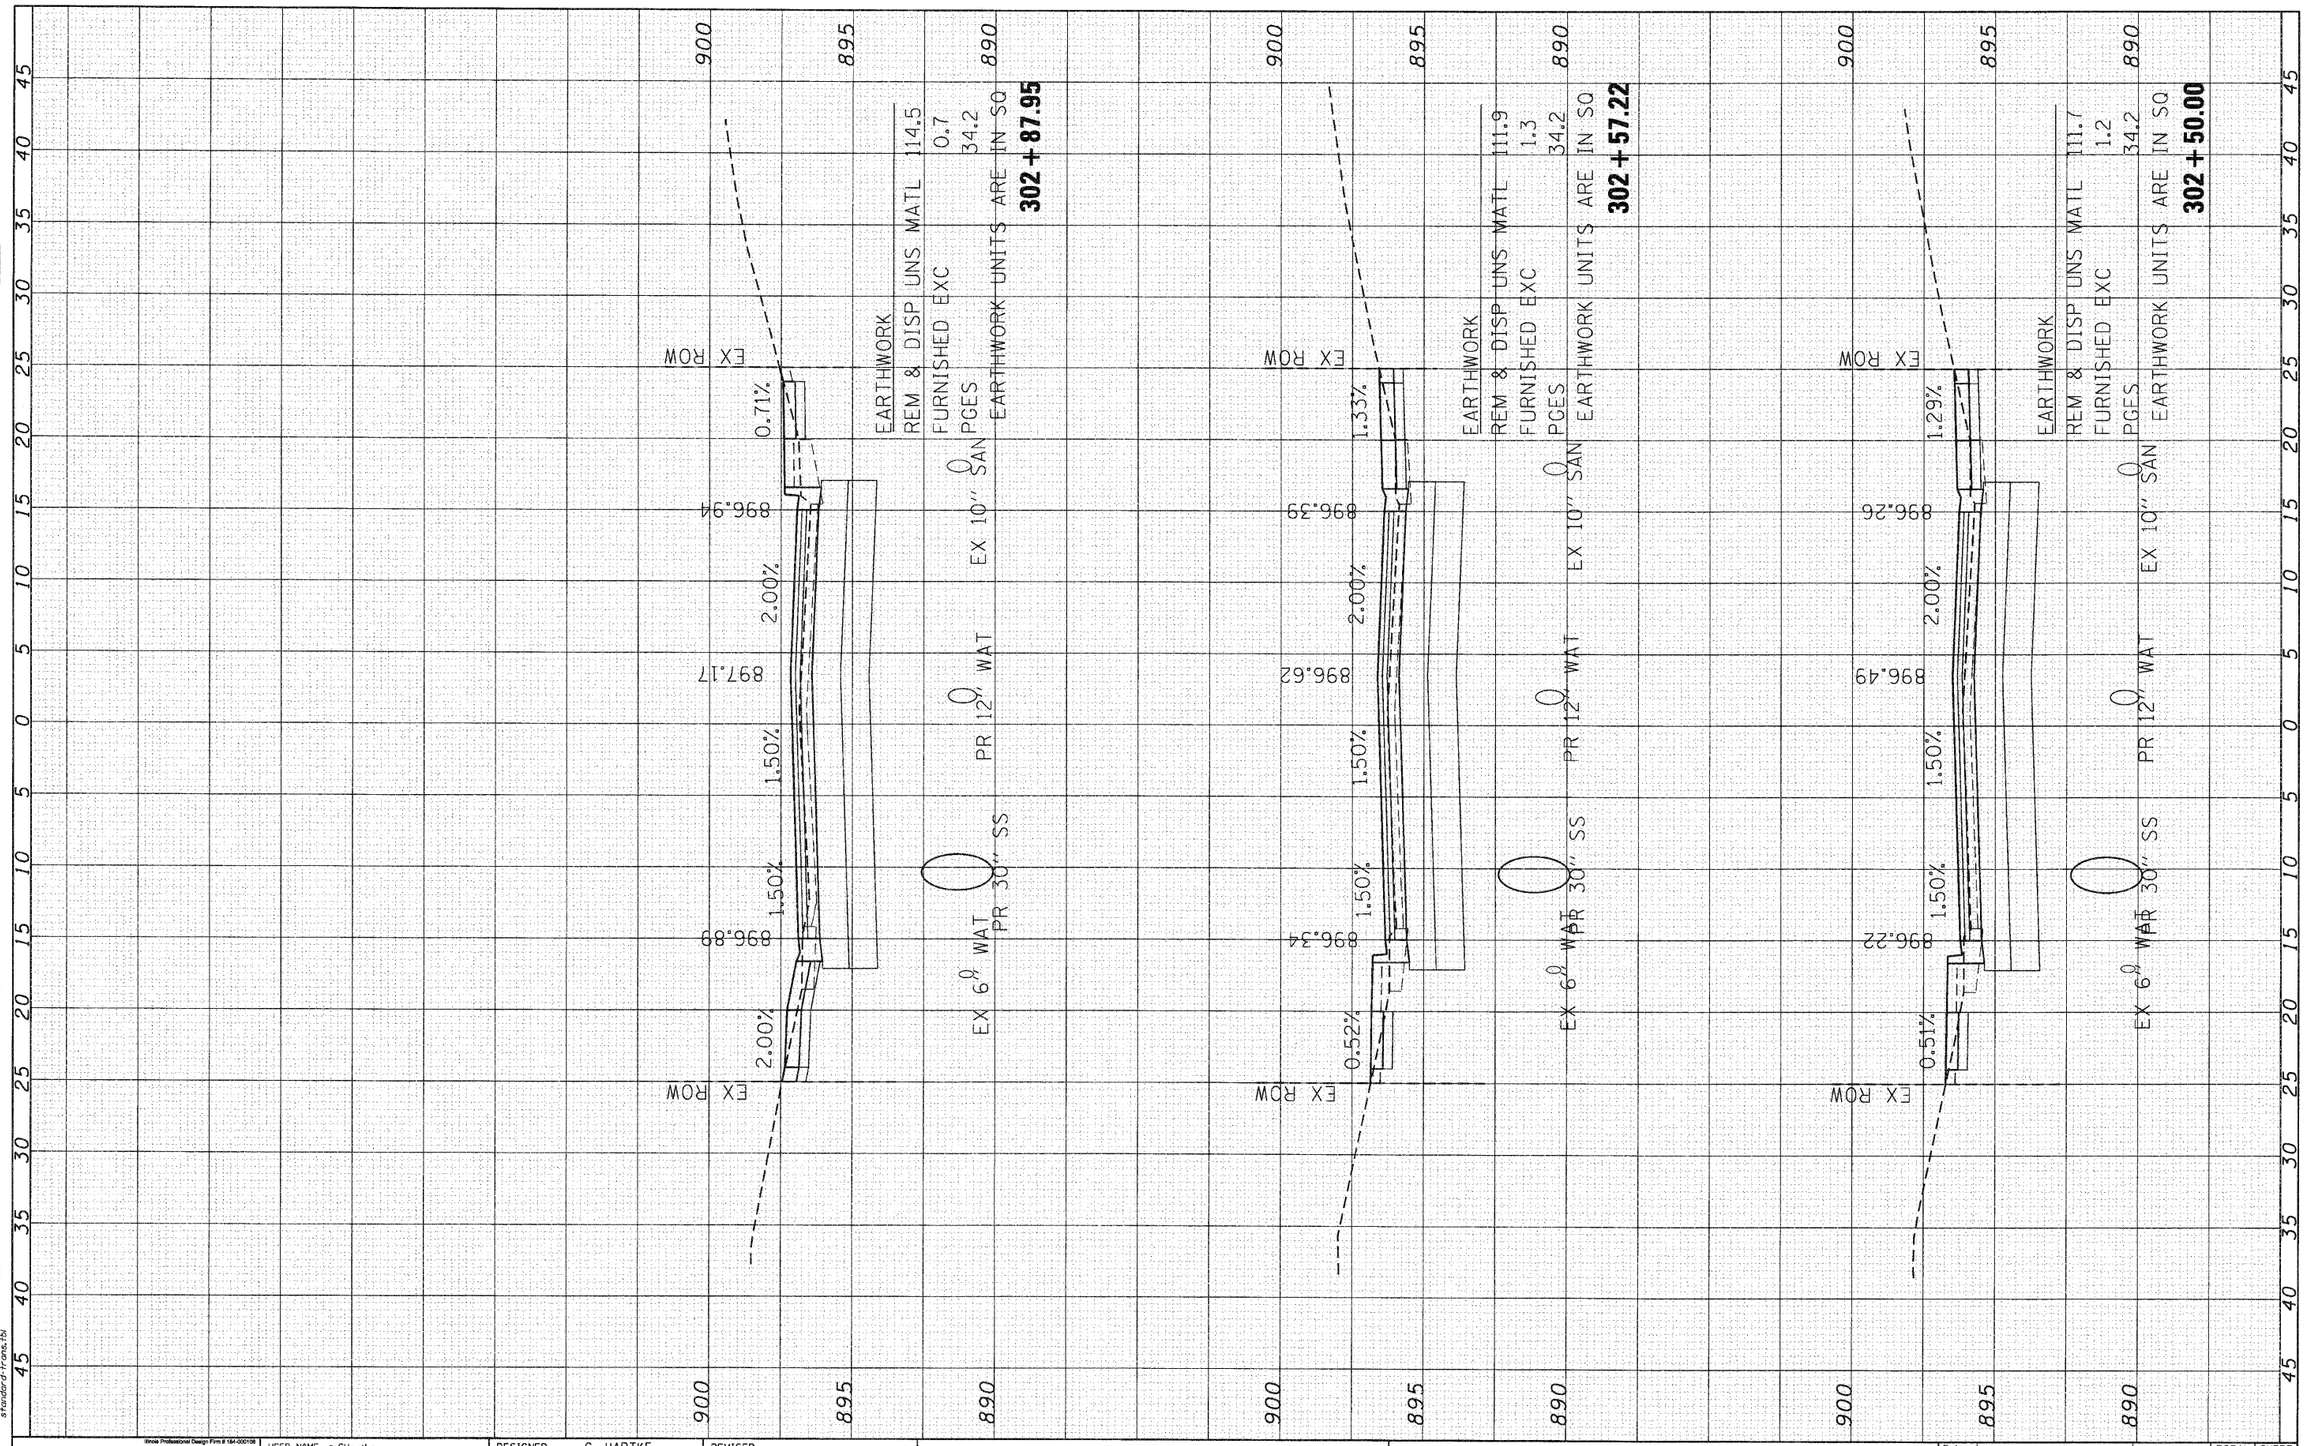

FINAL SURVEY		BY	DATE
NOTE BOOK NO.	SURVEYED		
	PLOTTED		
	TEMPLATE		
	AREAS		
	AREAS CHECKED		

ORIGINAL SURVEY		BY	DATE
NOTE BOOK NO.	SURVEYED		
	PLOTTED		
	TEMPLATE		
	AREAS		
	AREAS CHECKED		

COMPANY NAME: SEC GROUP, INC.
PROJECT CONTACT: A. JAIN
CLIENT: VILLAGE OF CARPENTERSVILLE
DATE PLOTTED: 11/2/2010 12:51:25 PM
FILE NAME: 080326-XSEC-MONROE.DGN
PLOT DRIVER: pdf.plt
PEN TABLE: standard-trans.tbl

Illinois Professional Design Firm # 184-000108

SEC Group, Inc.
An HR Green Company
428 N. Front Street,
McHenry, IL 60050-2136
t. 815.385.1778 f. 815.385.1781
www.secgroupinc.com
•McHenry,IL •Yorkville,IL •New Lenox,IL •Chicago,IL

USER NAME = CHartke	DESIGNED - C. HARTKE	REVISED -	
	DRAWN - R. BEST	REVISED -	
PLOT SCALE = 1" = 5'	CHECKED - T. HAMILTON	REVISED -	
PLOT DATE = 11/2/2010	DATE - 10/25/10	REVISED -	

VILLAGE OF CARPENTERSVILLE

CROSS SECTIONS
MONROE AVENUE

SCALE: 1" = 5' | SHEET NO. 4 OF 24 SHEETS | STA. 302+50.00 TO STA. 302+87.95

F.A. RTE.	SECTION	COUNTY	TOTAL SHEETS	SHEET NO.
•	06-00074-00-FP	KANE	211	164
• FAU 2414, FAU 1280, FAP 343		CONTRACT NO. 63504		
FED. ROAD DIST. NO.	ILLINOIS	FED. AID PROJECT 63504		