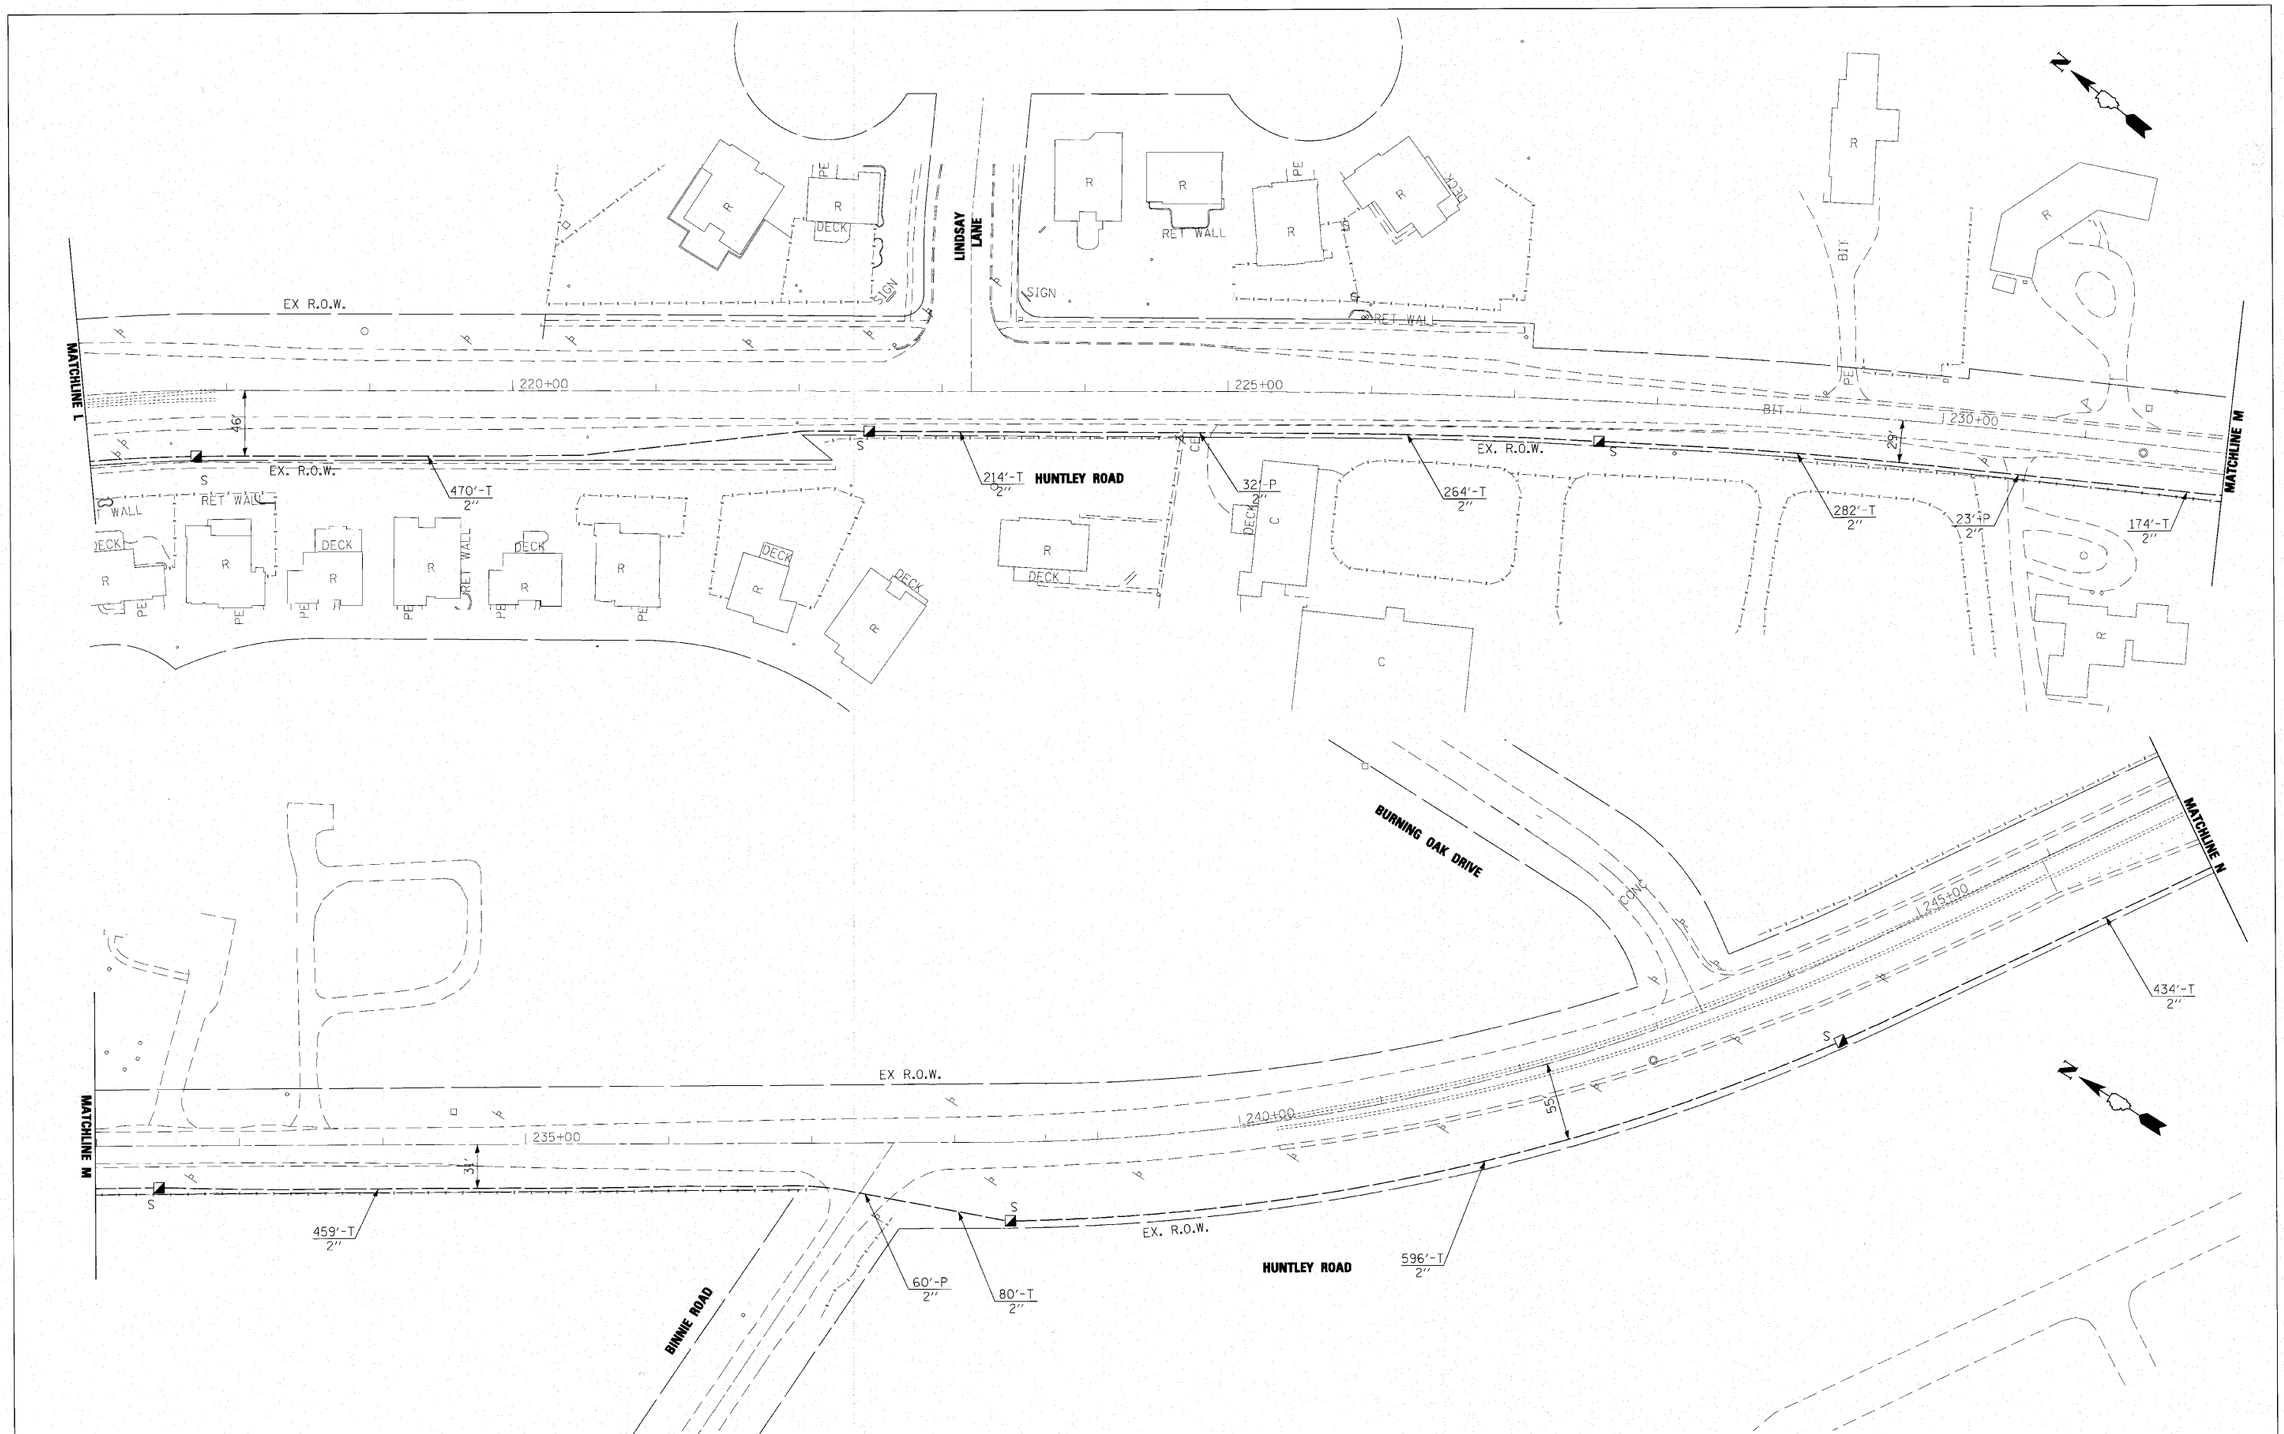

FILE NAME = $FILEL$		DESIGNED -	REVISED -	KANE COUNTY DIVISION OF TRANSPORTATION	INTERCONNECT PLANS HUNTLEY ROAD	F.A. RTE.	SECTION	COUNTY	TOTAL SHEETS / SHEET NO.
		DRAWN -	REVISED -				08-00379-00-TL	KANE	36 / 17
		CHECKED -	REVISED -					CONTRACT NO. 63520	
		DATE -	REVISED -		SCALE: 1" = 50' / SHEET NO. 17 OF 36 SHEETS / STA. / TO STA.			ILLINOIS FED. AID PROJECT CMM-9003(147)	

PLAN: SURVEYED / PLOTTED / ALIGNMENT CHECKED / RT. OF WAY CHECKED / CADD FILE NAME / NOTE BOOK / NO. / BY / DATE

PROFILE: SURVEYED / PLOTTED / GRADES CHECKED / B.M. NOTED / STRUCTURE NOTATNS CHKD / NOTE BOOK / NO. / BY