NOTES:

1. ALL DRIVEWAYS SHALL BE REPLACED WITH PCC DRIVEWAY, 8 INCH, SPECIAL.

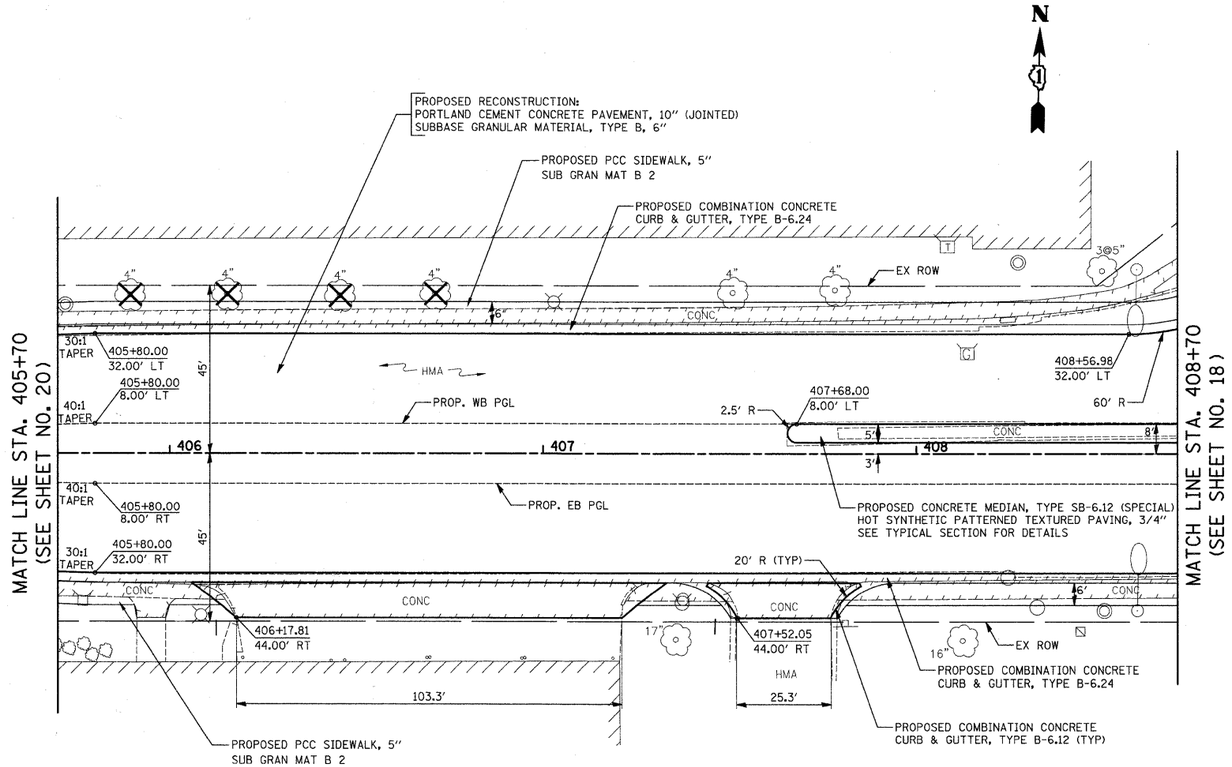

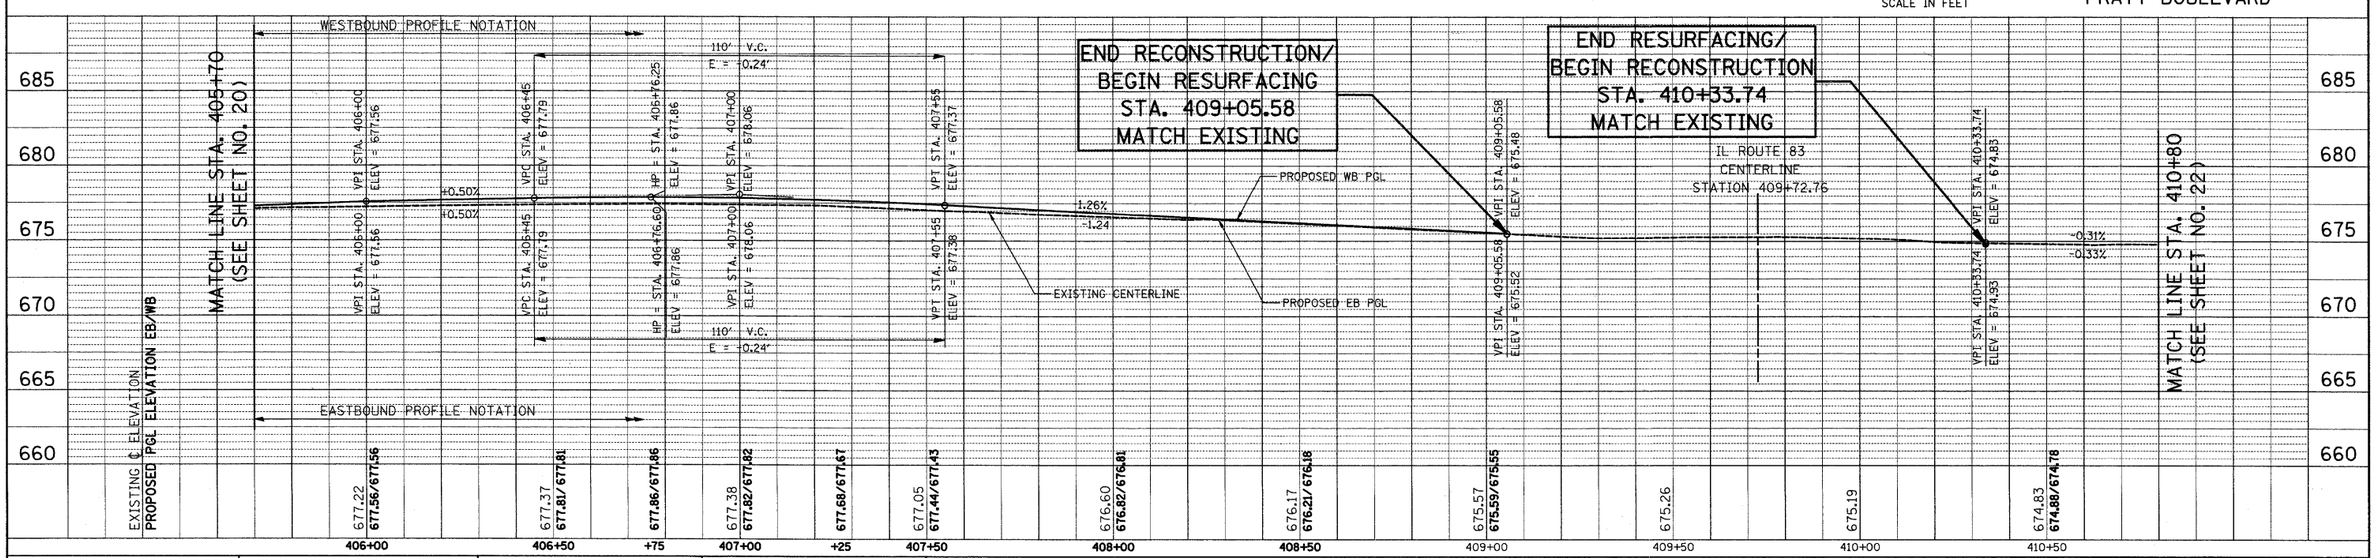

FILE NAME = ...\2363\cad\sheet\2363_PP_05.dgn	USER NAME = jat	DESIGNED - BLG	REVISED -
		DRAWN - BLG	REVISED -
	PLOT SCALE = 20.0000 ' / IN.	CHECKED - DJK	REVISED -
	PLOT DATE = 10/21/2010	DATE - 10-22-10	REVISED -

STATE OF ILLINOIS
DEPARTMENT OF TRANSPORTATION

IL ROUTE 83 (BUSSE ROAD) AND PRATT BOULEVARD
PLAN AND PROFILE

SCALE: 1" = 20' | SHEET NO. 5 OF 6 SHEETS | STA. 405+70.00 TO STA. 408+70.00

F.A.P. RTE.	SECTION	COUNTY	TOTAL SHEETS	SHEET NO.
334	09-00057-00-CH	COOK	103	21

CONTRACT NO. 63523

FED. ROAD DIST. NO. 1 | ILLINOIS | FED. AID PROJECT M-9003(660)

PLAN: SURVEYED / PLOTTED / ALIGNMENT CHECKED / R/W MAPPED / CADD FILE NAME / NOTE BOOK NO. / BY / DATE

PROFILE: SURVEYED / PLOTTED / GRADES CHECKED / R/W MAPPED / STRUCTURE NOTATIONS CADD / NOTE BOOK NO. / BY / DATE