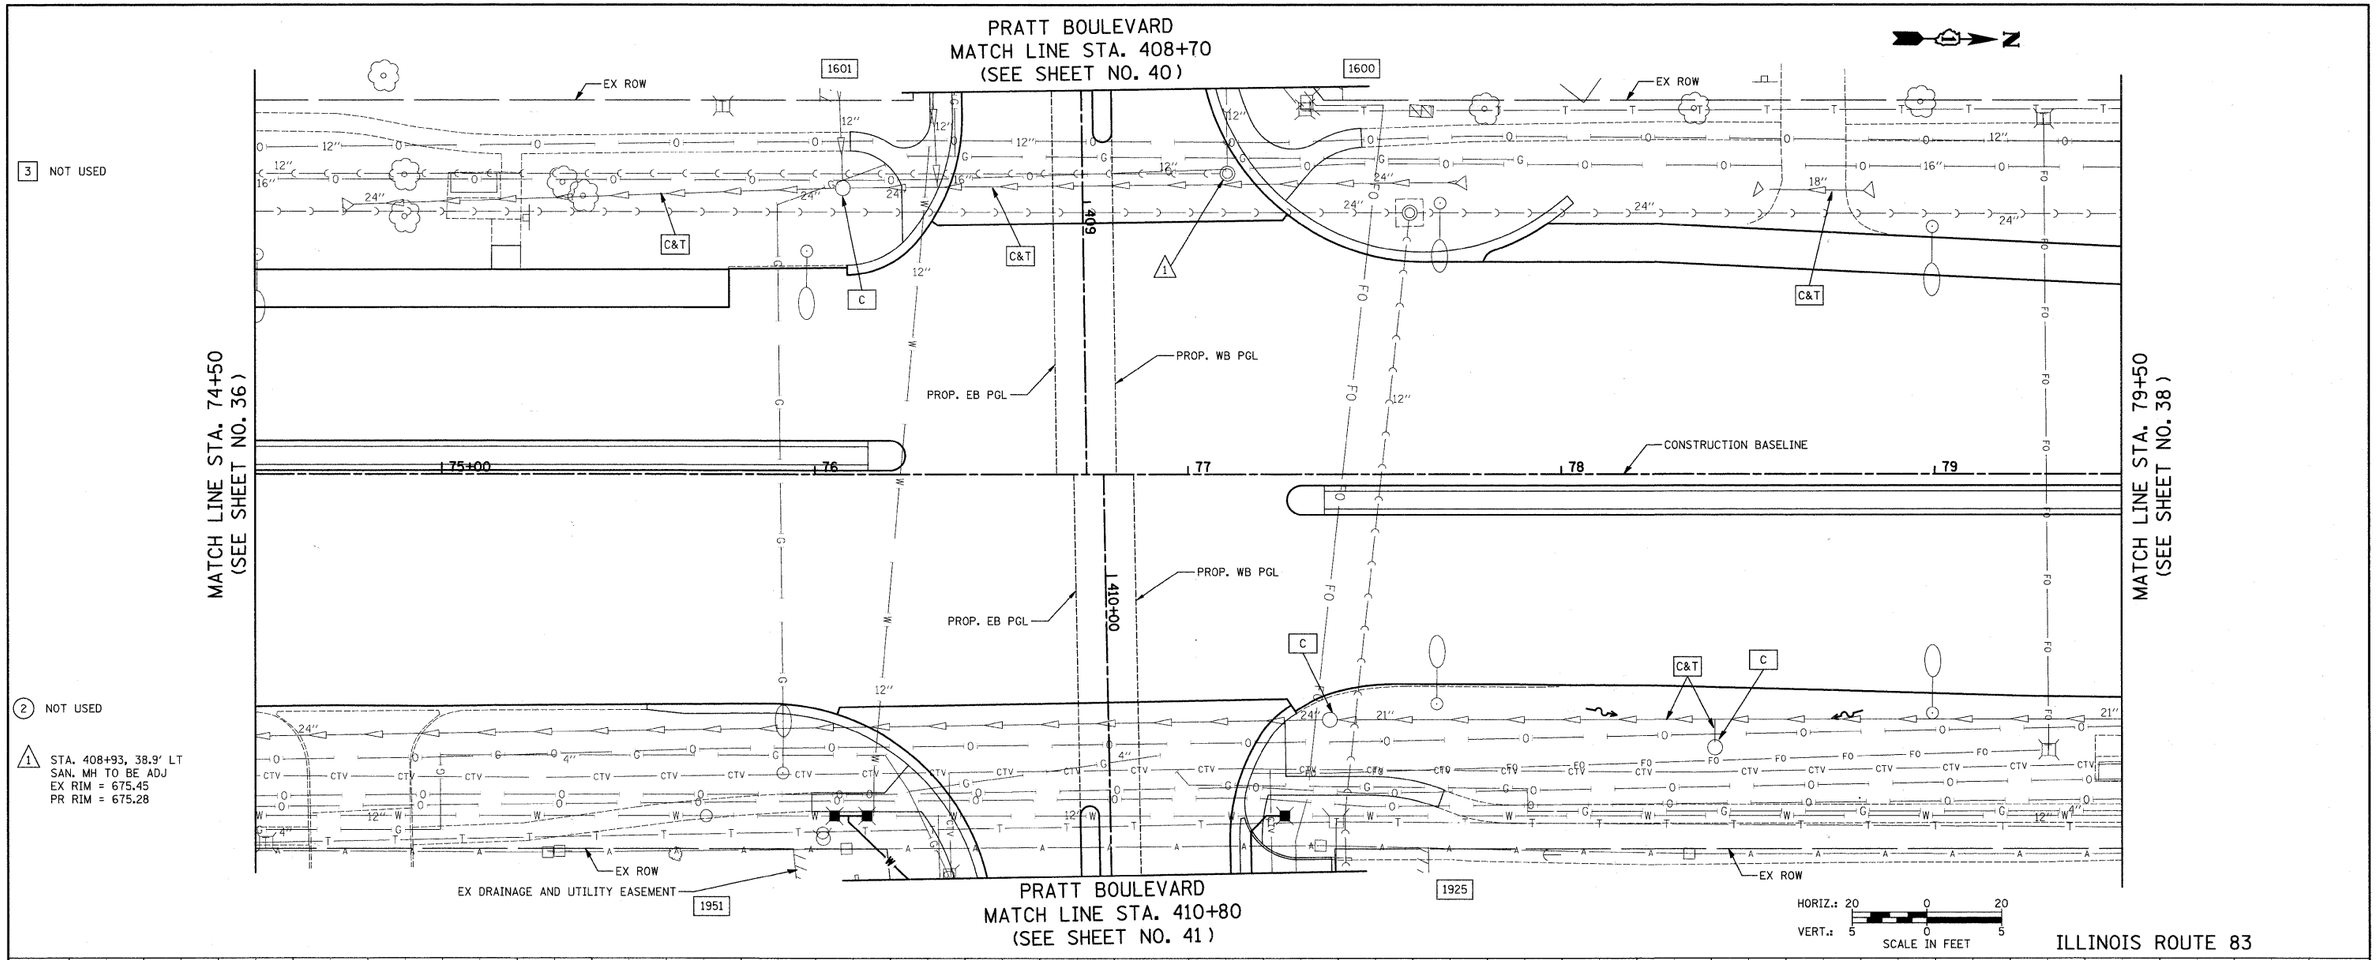

3 NOT USED

2 NOT USED

1 STA. 408+93, 38.9' LT
SAN. MH TO BE ADJ
EX RIM = 675.45
PR RIM = 675.28

PLAN
NOTE BOOK NO.
SURVEYED
PLOTTED
ALIGNMENT CHECKED
RT. OF WAY CHECKED
CADD FILE NAME
BY
DATE

PROFILE
NOTE BOOK NO.
SURVEYED
PLOTTED
GRADES CHECKED
B.M. NOTED
STRUCTURE NOTAT'NS CH'KD
BY
DATE

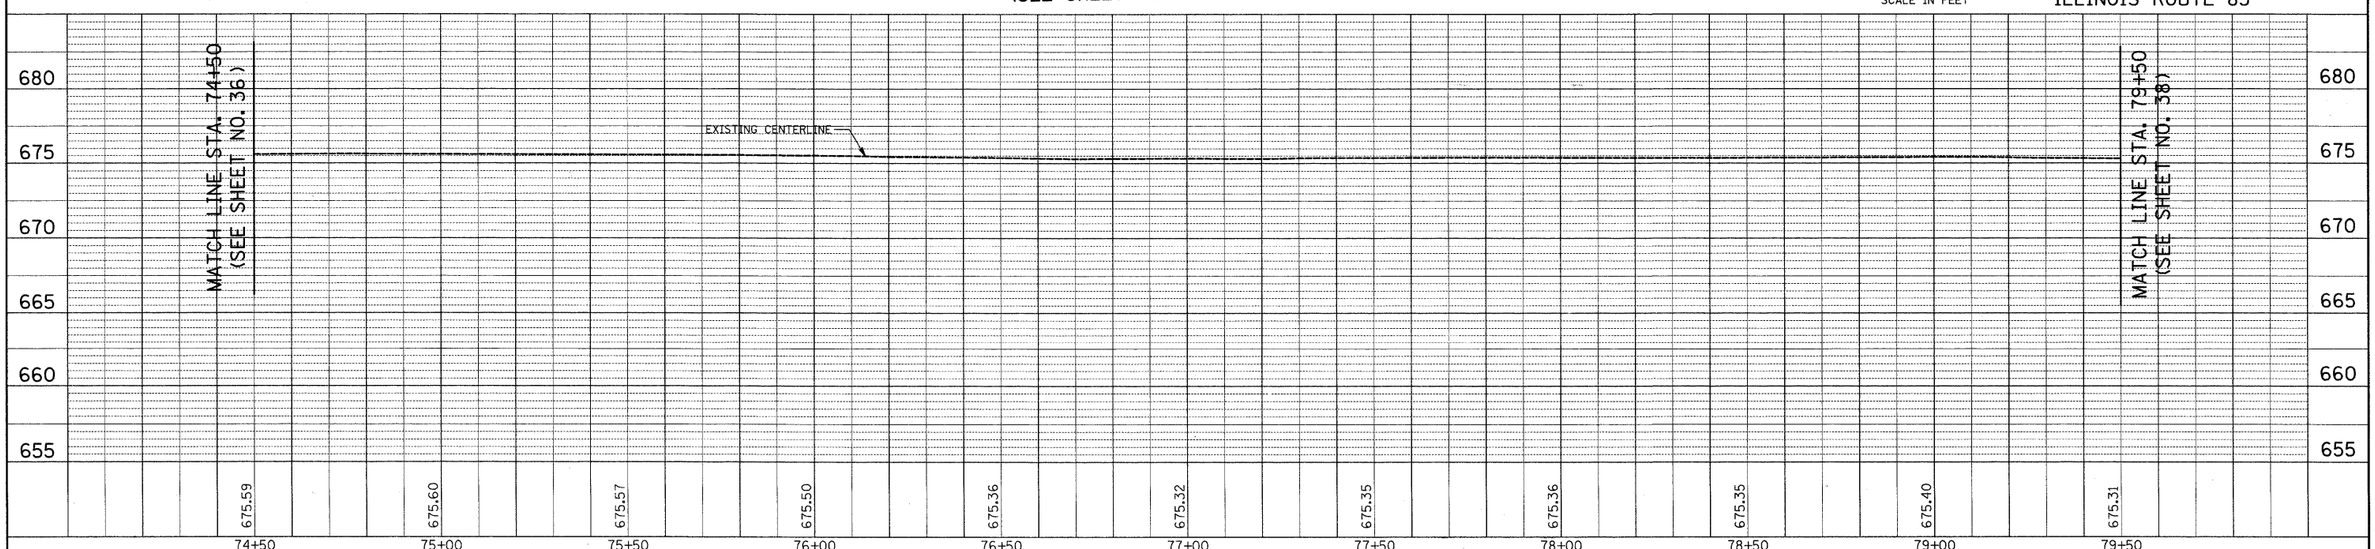

FILE NAME = ...\2363\cad\sheet\2363_DU_02.dgn	USER NAME = krk	DESIGNED - BLG	REVISED -
		DRAWN - BLG	REVISED -
	PLOT SCALE = 20.0000 ' / IN.	CHECKED - DJK	REVISED -
	PLOT DATE = 11/3/2010	DATE - 10-22-10	REVISED -

STATE OF ILLINOIS
DEPARTMENT OF TRANSPORTATION

IL ROUTE 83 (BUSSE ROAD) AND PRATT BOULEVARD
DRAINAGE AND UTILITIES

SCALE: 1" = 20' | SHEET NO. 2 OF 6 SHEETS | STA. 74+50.00 TO STA. 79+50.00

F.A.P. RTE.	SECTION	COUNTY	TOTAL SHEETS	SHEET NO.
334	09-00057-00-CH	COOK	103	37

CONTRACT NO. 63523

FED. ROAD DIST. NO. 1 | ILLINOIS | FED. AID PROJECT M-9003(660)