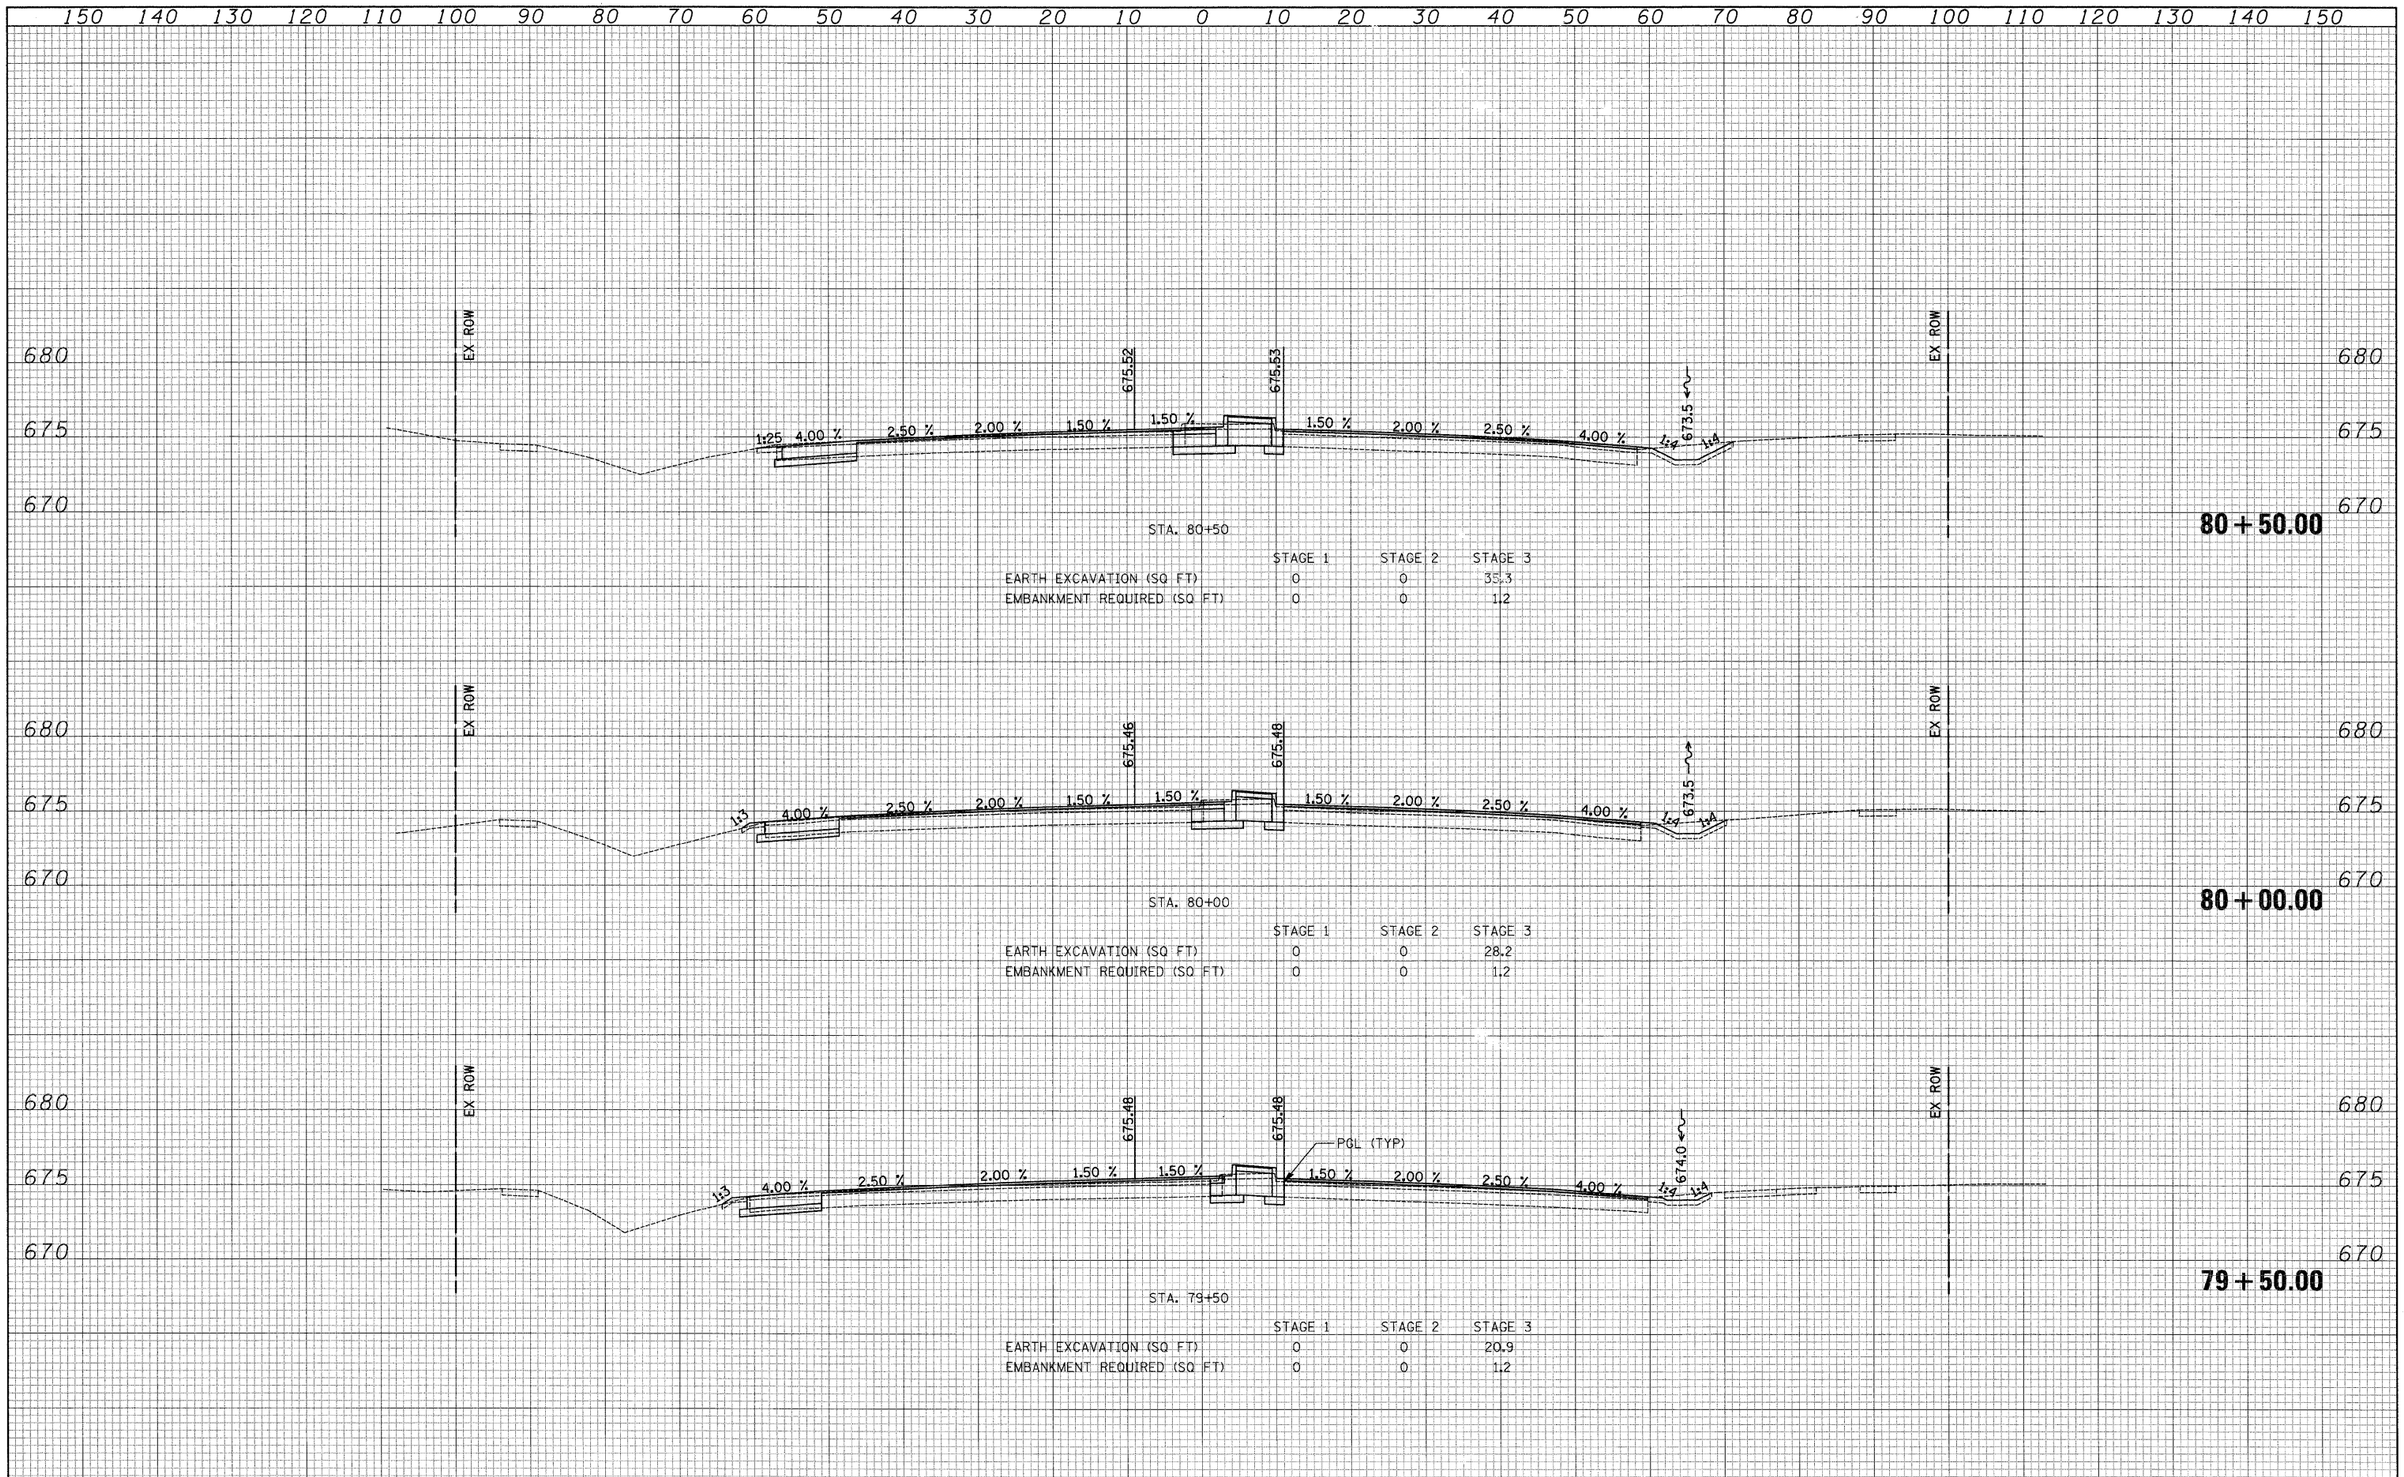

STA. 80+50

	STAGE 1	STAGE 2	STAGE 3
EARTH EXCAVATION (SQ FT)	0	0	35.3
EMBANKMENT REQUIRED (SQ FT)	0	0	1.2

STA. 80+00

	STAGE 1	STAGE 2	STAGE 3
EARTH EXCAVATION (SQ FT)	0	0	28.2
EMBANKMENT REQUIRED (SQ FT)	0	0	1.2

STA. 79+50

	STAGE 1	STAGE 2	STAGE 3
EARTH EXCAVATION (SQ FT)	0	0	20.9
EMBANKMENT REQUIRED (SQ FT)	0	0	1.2

FINAL SURVEY — NOTE BOOK NO. — SURVEYED — PLOTTED — TEMPLATE — AREAS — AREAS CHECKED — BY — DATE

ORIGINAL SURVEY — NOTE BOOK NO. — SURVEYED — PLOTTED — TEMPLATE — AREAS — AREAS CHECKED — BY — DATE

FILE NAME = ...\cad\sheet\2363_xsec_busse.dgn	USER NAME = djk	DESIGNED - BLG	REVISED -
		DRAWN - BLG	REVISED -
	PLOT SCALE = 10.0000 ' / IN.	CHECKED - DJK	REVISED -
	PLOT DATE = 10/22/2010	DATE - 10-22-10	REVISED -

STATE OF ILLINOIS
DEPARTMENT OF TRANSPORTATION

BUSSE ROAD
CROSS SECTIONS

SCALE: H: 1"=10' V: 1"=5' | SHEET NO. 7 OF 9 SHEETS | STA. 79+50.00 TO STA. 80+50.00

F.A.P. RTE.	SECTION	COUNTY	TOTAL SHEETS	SHEET NO.
344	09-00057-00-CH	COOK	103	87

CONTRACT NO. 63523

FED. ROAD DIST. NO. 1 | ILLINOIS | FED. AID PROJECT M-9003(660)