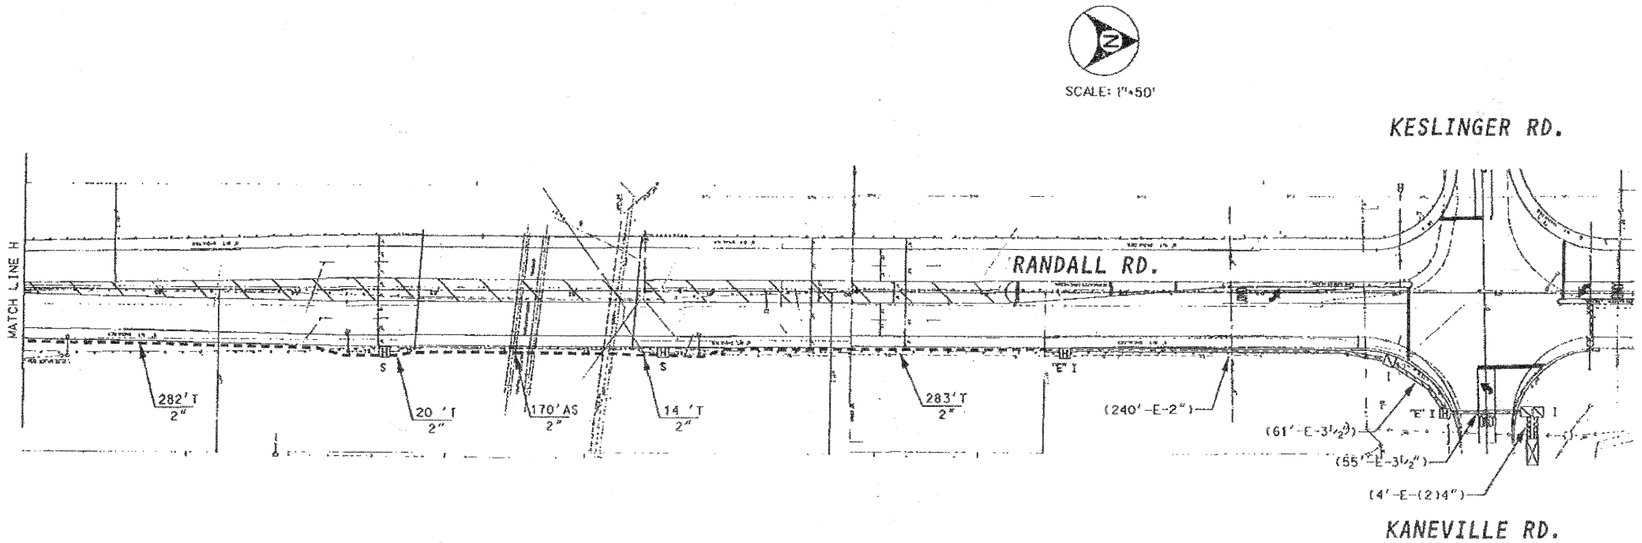

INTERCONNECT PLAN LEGEND

	PROPOSED	EXISTING
CONTROLLER		
HANDHOLE		
DOUBLE HANDHOLE		
HEAVY-DUTY HANDHOLE		"E"
G.S. CONDUIT IN TRENCH OR PUSHED		
DECTECTOR LOOP		
COMMON TRENCH	CT	
UNIT DUCT	UD	
SYSTEM	S	
INTERSECTION	IP	I

FOR INFORMATION ONLY

METRO TRANSPORTATION GROUP, INC.
TRANSPORTATION PLANNING, ENGINEERING AND DESIGN
1300 GREENBROOK, HANOVER PARK, IL 60103 PH# 630 213-1000

REVISIONS		
NO.	DATE	DESCRIPTION

INTERCONNECT PLAN
RANDALL RD. (MAIN ST. TO KESLINGER RD.)
GENEVA / BATAVIA, ILLINOIS

FILE NAME: ic_5.dgn
DATE: April 15, 1999
PROJECT NO.: 3857-00
SHEET NO.: 19 OF 24

FILE NAME = N:\kanecounty\080673\Traffic\063_INT-05_Randall.dgn	USER NAME = FPACIONE	DESIGNED - ABR	REVISED -
		DRAWN - FCP	REVISED -
	PLOT SCALE = NOT TO SCALE	CHECKED - MJT	REVISED -
	PLOT DATE = 11/3/2010	DATE - AUGUST 31, 2010	REVISED -

STATE OF ILLINOIS
DEPARTMENT OF TRANSPORTATION

INTERCONNECT PLAN
RANDALL ROAD

SCALE: SHEET NO. OF SHEETS STA. -- TO STA. --

F.A.P. RTE.	SECTION	COUNTY	TOTAL SHEETS	SHEET NO.
336	09-00237-02-TL	KANE	100	63

CONTRACT NO. 63525
ILLINOIS FED. AID PROJECT

CHRISTOPHER B. BURKE ENGINEERING LTD.
9575 West Higgins Road, Suite 600
Rosemont, Illinois 60018
(847) 823-0500

PLAN: NOTE BOOK NO. ___ SURVEYED PLOTTED ALIGNMENT CHECKED RT. OF WAY CHECKED CADD FILE NAME BY DATE

PROFILE: NOTE BOOK NO. ___ SURVEYED PLOTTED GRADES CHECKED B.M. NOTED STRUCTURE NOTAT'NS CH'KD BY DATE