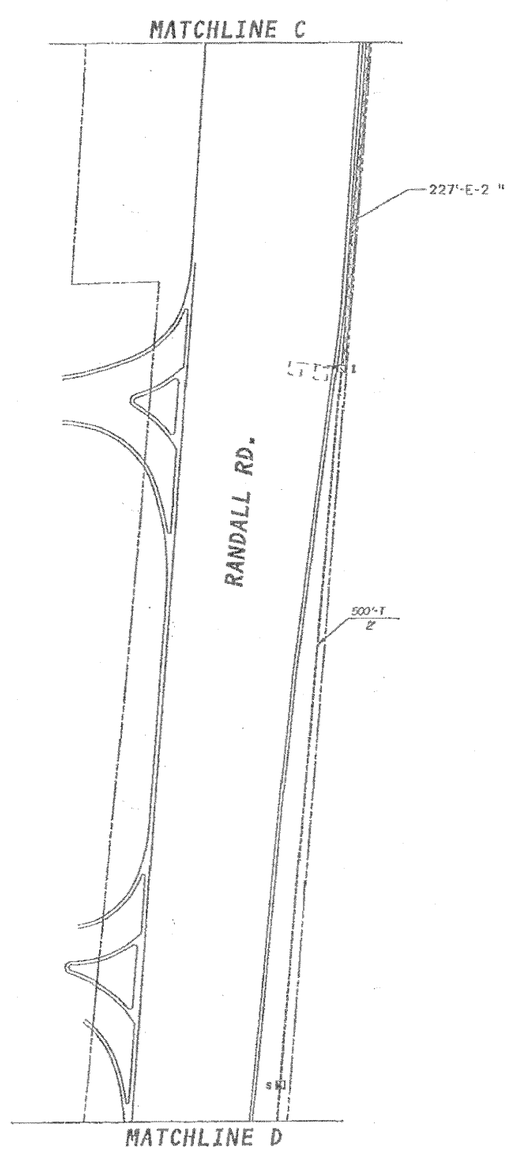

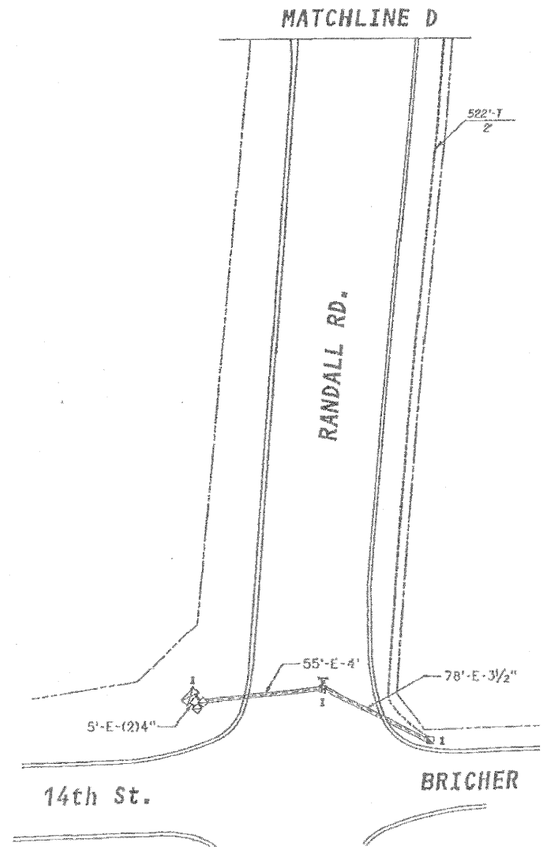

SCALE: 1"=50'

INTERCONNECT PLAN LEGEND

	PROPOSED	EXISTING
CONTROLLER		
HANDHOLE		
DOUBLE HANDHOLE		
HEAVY-DUTY HANDHOLE		"E"
G.S. CONDUIT IN TRENCH OR PUSHED		
DECTECTOR LOOP		
COMMON TRENCH	CT	
UNIT DUCT	UD	
SYSTEM	S	S
INTERSECTION	IP	I

FOR INFORMATION ONLY

METRO TRANSPORTATION GROUP, INC.
TRANSPORTATION PLANNING, ENGINEERING AND DESIGN

REVISIONS		
NO.	DATE	DESCRIPTION

SIGNAL INTERCONNECT PLAN
SEE SHEET 2 OF 2

Illinois Route 38 & Randall Road
ST. CHARLES, ILLINOIS

FILE NAME: fc.dgn
DATE: MARCH 6, 200
PROJECT NO.: H9912.0

FILE NAME = N:\kanecounty\080673\Traffic\067_INT-09_Randa1.dgn	USER NAME = FPACIONE	DESIGNED - ABR	REVISED -
		DRAWN - FCP	REVISED -
	PLOT SCALE = NOT TO SCALE	CHECKED - MJT	REVISED -
	PLOT DATE = 11/3/2010	DATE - AUGUST 31, 2010	REVISED -

STATE OF ILLINOIS
DEPARTMENT OF TRANSPORTATION

INTERCONNECT PLAN
RANDALL ROAD

SCALE: | SHEET NO. OF SHEETS | STA. -- | TO STA. --

F.A.P. RTE.	SECTION	COUNTY	TOTAL SHEETS	SHEET NO.
336	09-00237-02-TL	KANE	100	67
		CONTRACT NO. 63525		
		ILLINOIS FED. AID PROJECT		

CHRISTOPHER B. BURKE ENGINEERING LTD.
9575 West Higgins Road, Suite 600
Rosemont, Illinois 60018
(847) 823-0500

PLAN: SURVEYED | PLOTTED | ALIGNMENT CHECKED | RT. OF WAY CHECKED | CADD FILE NAME | NOTE BOOK | NO.
PROFILE: SURVEYED | PLANS CHECKED | S.M. NOTED | STRUCTURE NOTATING SHEET | NOTE BOOK | NO.
BY | DATE