RTE.	SECTION	COUNTY	TOTAL SHEETS	SHEET NO.
347	L-WRS-1	KANE	151	110
STA.		TO STA.		
FED. ROAD DIST. NO. 3	ILLINOIS	FED. AID PROJECT		

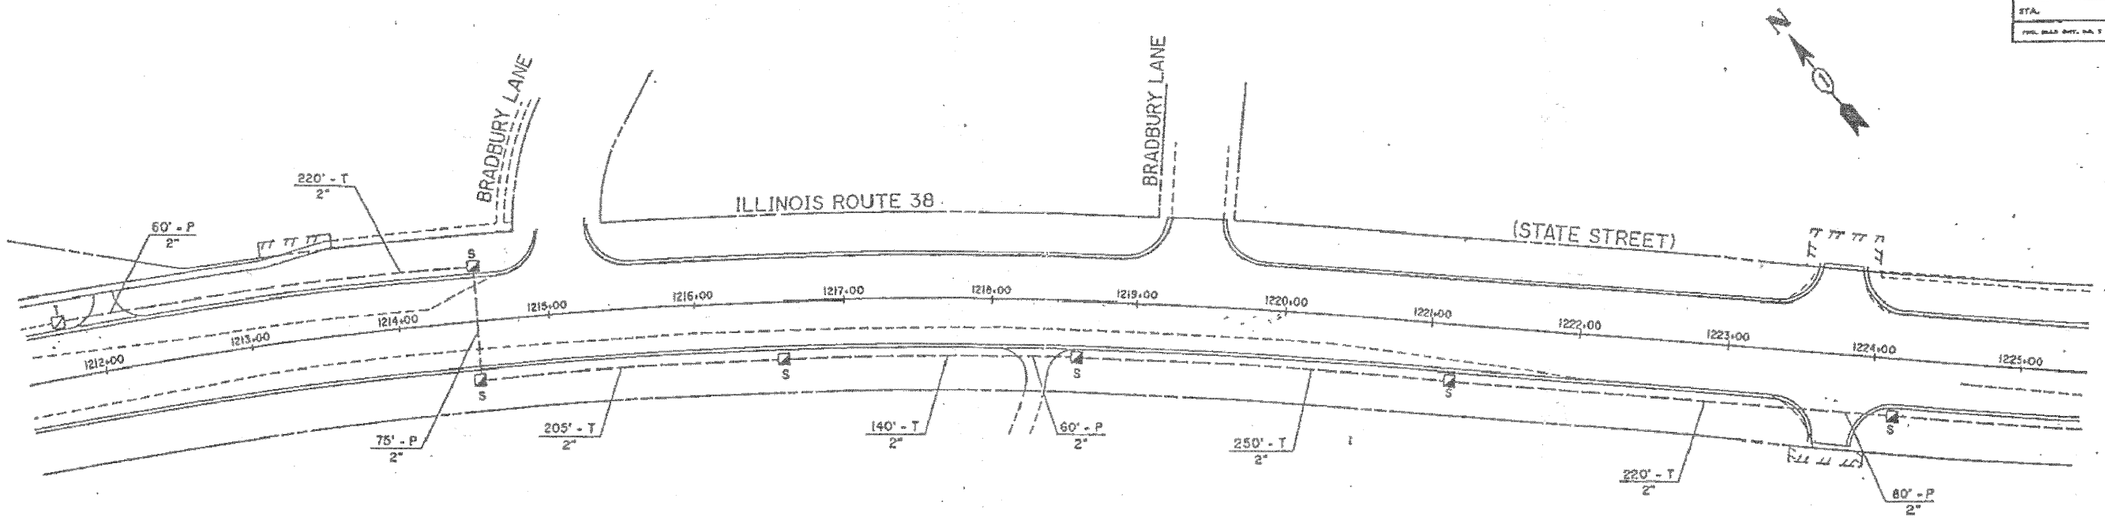

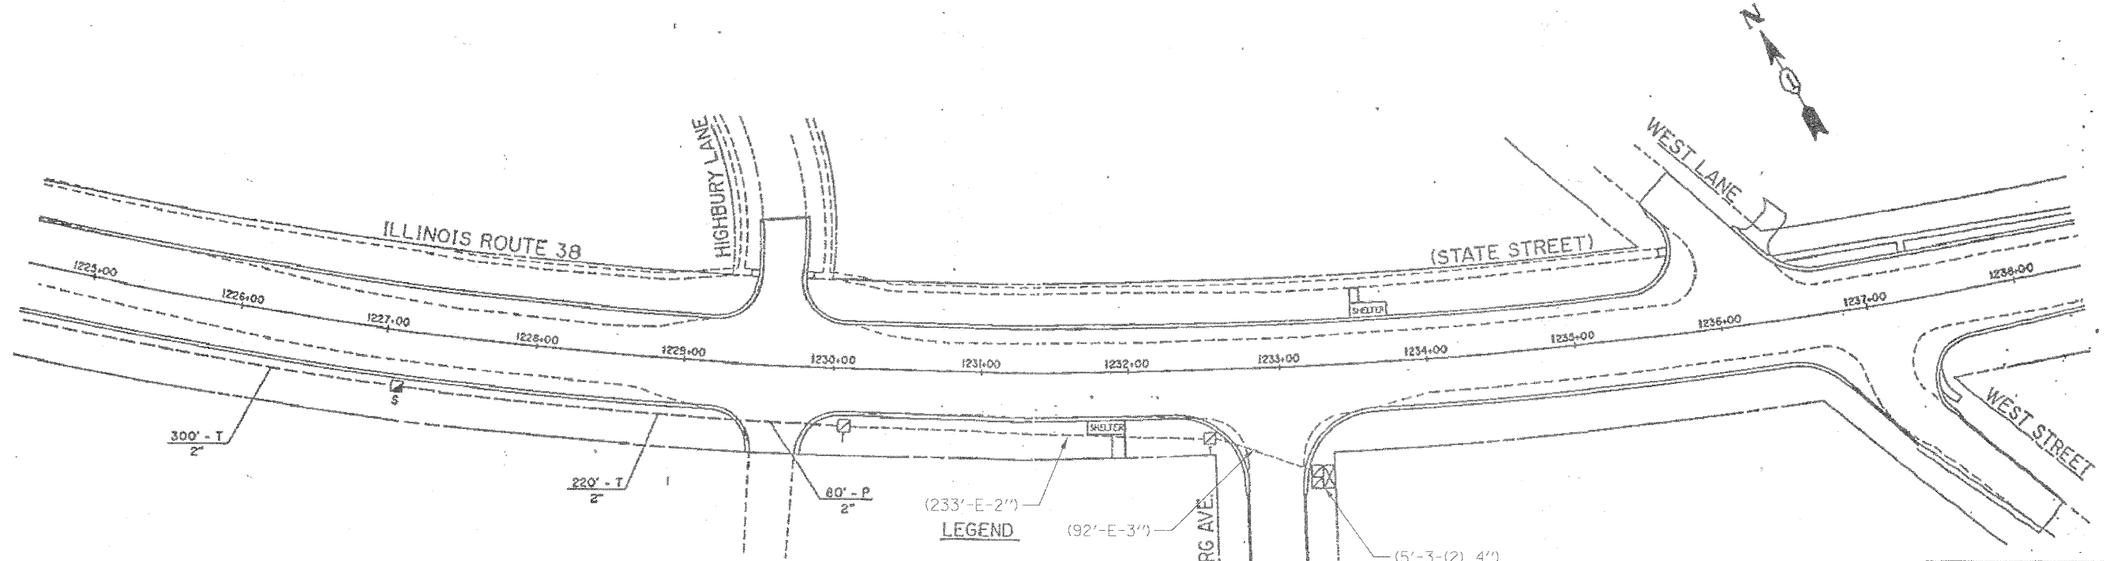

FULL SIZE PLANS HAVE BEEN PREPARED USING STANDARD ENGINEERING SCALES, BUT REDUCED SIZE PLANS WILL NOT CONFORM TO STANDARD SCALES. IN MAKING MEASUREMENTS ON REDUCED PLANS, THE ABOVE SCALE MAY BE USED.

REVISIONS	
NAME	DATE

DEPARTMENT OF TRANSPORTATION

ILL. 38 (LINCOLN HWY.) & RANDALL RD.
INTERCONNECT PLAN

SHEET 2 OF 3

SCALE: VERT. 1" = 50' HORIZ.
DATE 4-25-94

DRAWN BY CJS
CHECKED BY JPH

PLAN
SURVEYED
PLOTTED
ALIGNMENT CHECKED
RT. OF WAY CHECKED
CADD FILE NAME
NOTE BOOK
NO.

PROFILE
SURVEYED
PLOTTED
GRADE CHECKED
B.M. NOTED
STRUCTURE NOTATIONS CHKD
NOTE BOOK
NO.

BY DATE

CHRISTOPHER B. BURKE ENGINEERING LTD.
9575 West Higgins Road, Suite 600
Rosemont, Illinois 60018
(847) 823-0500

FILE NAME = N:\kanecounty\080673\Traffic\071_INT-13_IL38.dgn	USER NAME = FPACIONE	DESIGNED - ABR	REVISED -
		DRAWN - FCP	REVISED -
	PLOT SCALE = NOT TO SCALE	CHECKED - MJT	REVISED -
	PLOT DATE = 11/3/2010	DATE - AUGUST 31, 2010	REVISED -

STATE OF ILLINOIS
DEPARTMENT OF TRANSPORTATION

INTERCONNECT PLAN
IL ROUTE 38

SCALE: | SHEET NO. OF SHEETS | STA. -- | TO STA. --

F.A.P. RTE.	SECTION	COUNTY	TOTAL SHEETS	SHEET NO.
336	09-00237-02-TL	KANE	100	71
		CONTRACT NO. 63525		
	ILLINOIS FED. AID PROJECT			