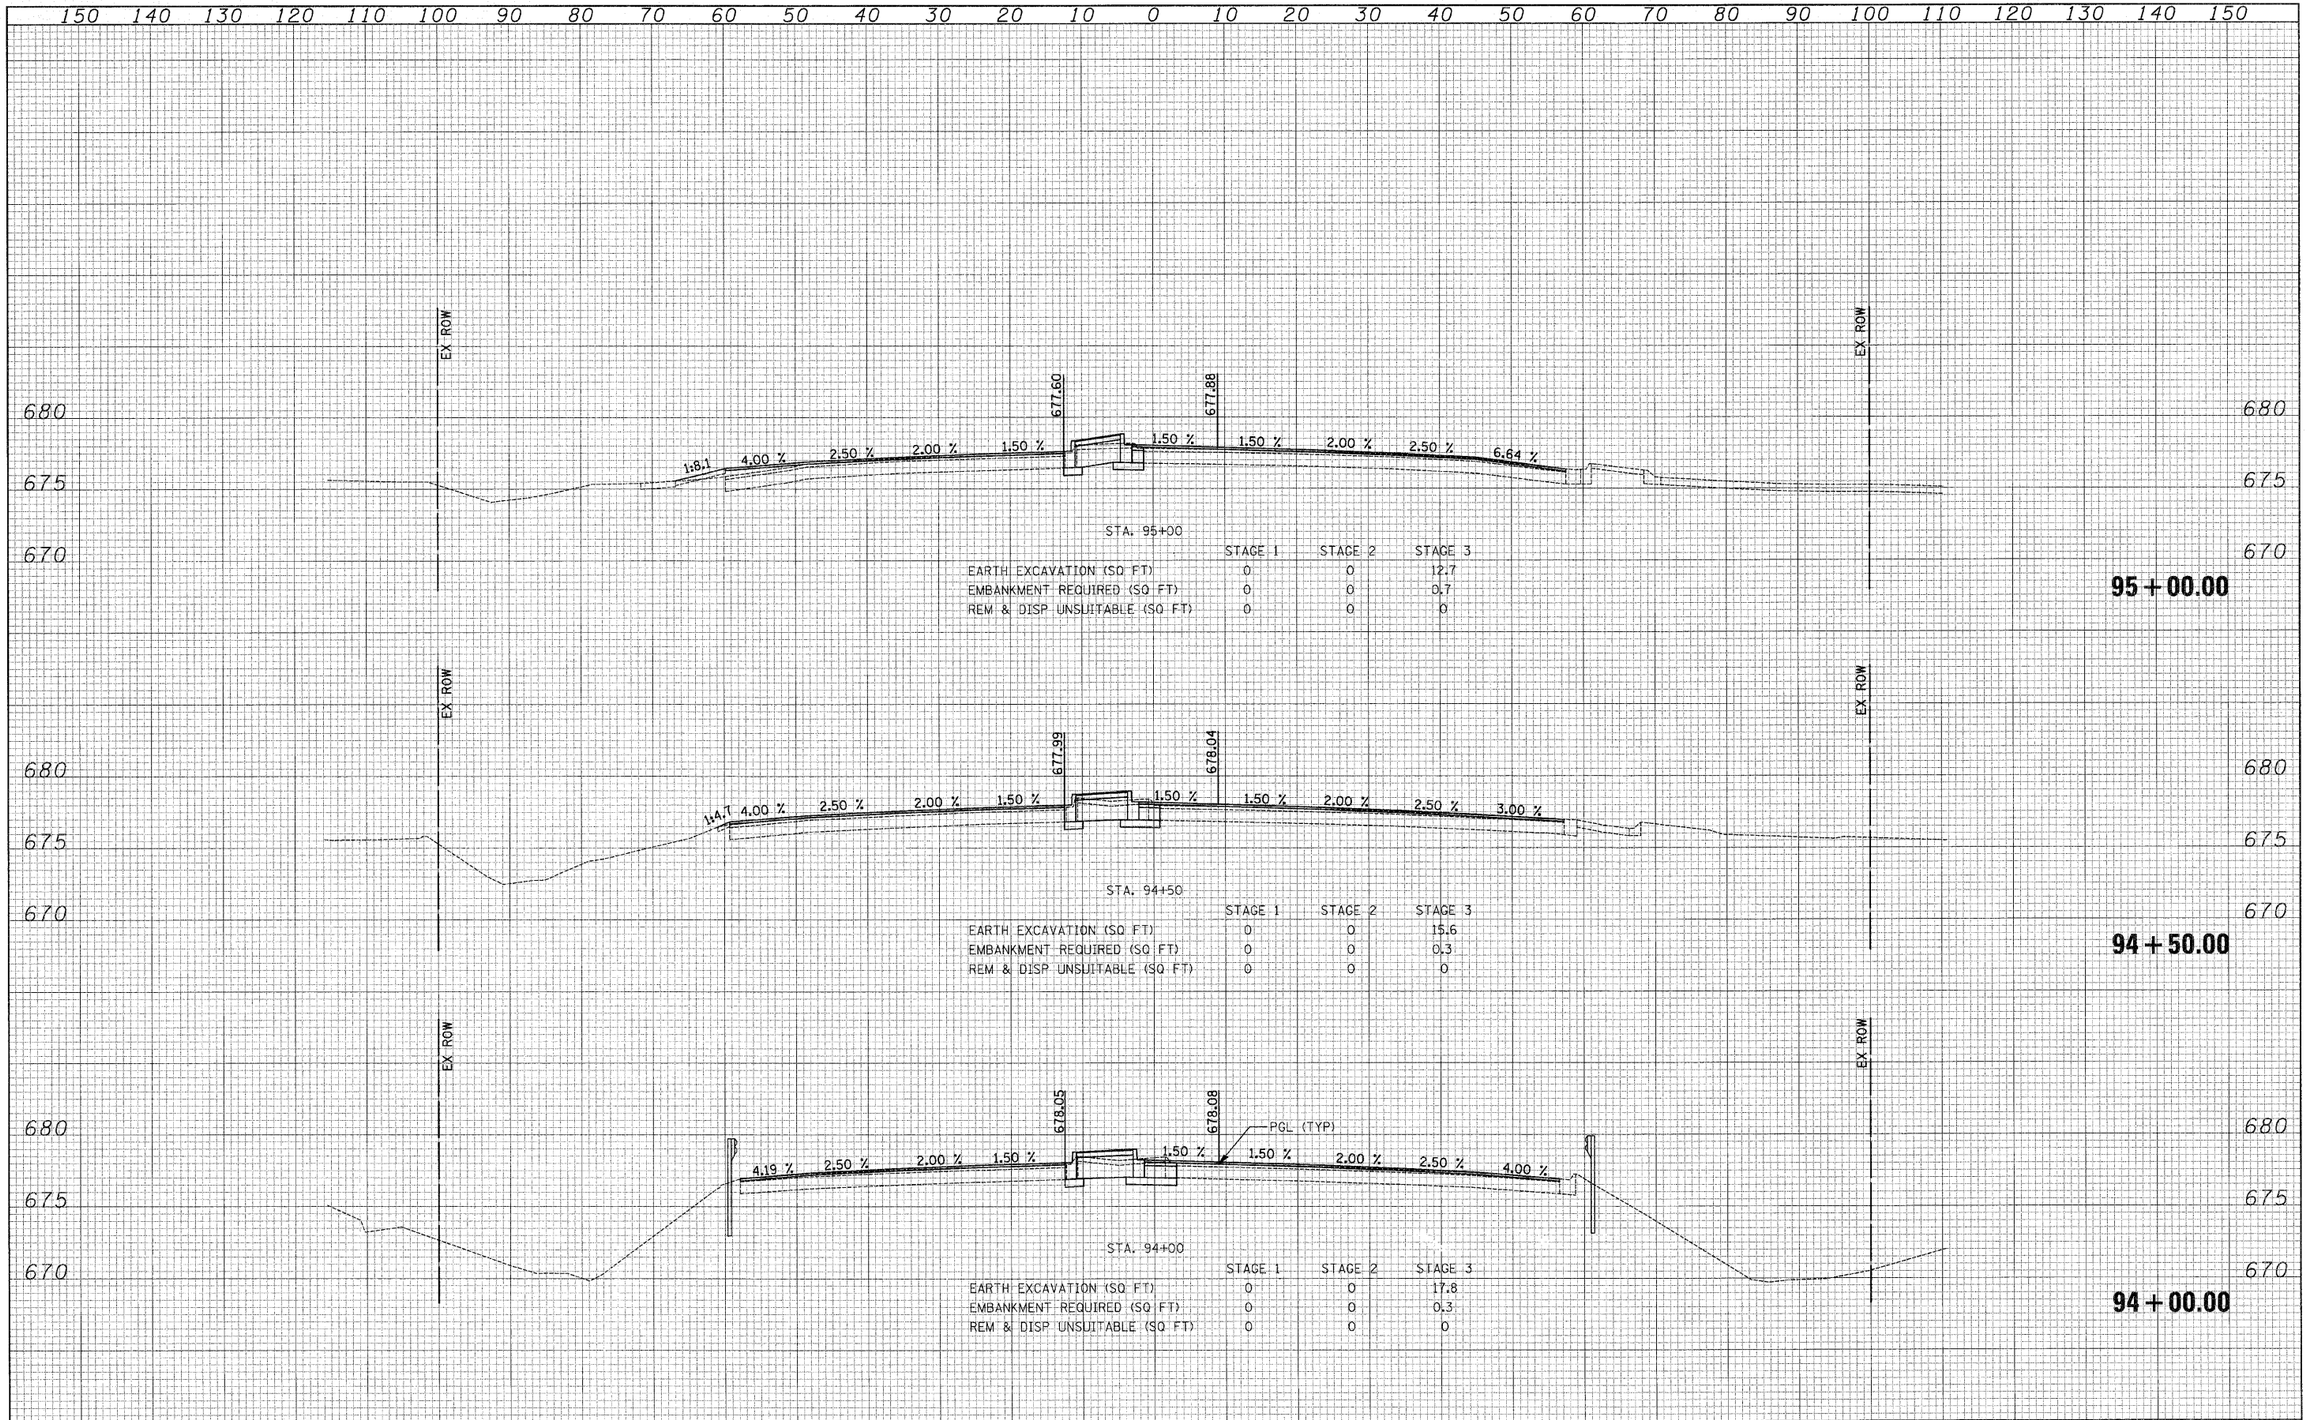

STA. 95+00

	STAGE 1	STAGE 2	STAGE 3
EARTH EXCAVATION (SQ FT)	0	0	12.7
EMBANKMENT REQUIRED (SQ FT)	0	0	0.7
REM & DISP UNSUITABLE (SQ FT)	0	0	0

STA. 94+50

	STAGE 1	STAGE 2	STAGE 3
EARTH EXCAVATION (SQ FT)	0	0	15.6
EMBANKMENT REQUIRED (SQ FT)	0	0	0.3
REM & DISP UNSUITABLE (SQ FT)	0	0	0

STA. 94+00

	STAGE 1	STAGE 2	STAGE 3
EARTH EXCAVATION (SQ FT)	0	0	17.8
EMBANKMENT REQUIRED (SQ FT)	0	0	0.3
REM & DISP UNSUITABLE (SQ FT)	0	0	0

FINAL SURVEY — NOTE BOOK NO. — SURVEYED — PLOTTED — TEMPLATE — AREAS — AREAS CHECKED — BY — DATE

ORIGINAL SURVEY — NOTE BOOK NO. — SURVEYED — PLOTTED — TEMPLATE — AREAS — AREAS CHECKED — BY — DATE

FILE NAME = ...\cad\sheet\2362_xsec_busse.dgn	USER NAME = djk	DESIGNED - BLG	REVISED -
		DRAWN - BLG	REVISED -
	PLOT SCALE = 10.0000 ' / IN.	CHECKED - DJK	REVISED -
	PLOT DATE = 10/22/2010	DATE - 10-22-10	REVISED -

STATE OF ILLINOIS
DEPARTMENT OF TRANSPORTATION

BUSSE ROAD
CROSS SECTIONS

SCALE: H: 1"=10' V: 1"=5' | SHEET NO. 2 OF 7 SHEETS | STA. 94+00.00 TO STA. 95+00.00

F.A.P. RTE.	SECTION	COUNTY	TOTAL SHEETS	SHEET NO.
344	09-00056-00-CH	COOK	111	86
		CONTRACT NO. 63527		

FED. ROAD DIST. NO. 1 | ILLINOIS | FED. AID PROJECT M-9003(659)