FINAL SURVEY	DATE	BY
SURVEYED		
PLOTTED		
NOTE BOOK	TEMPLATE	
NO.	AREAS	AREAS CHECKED

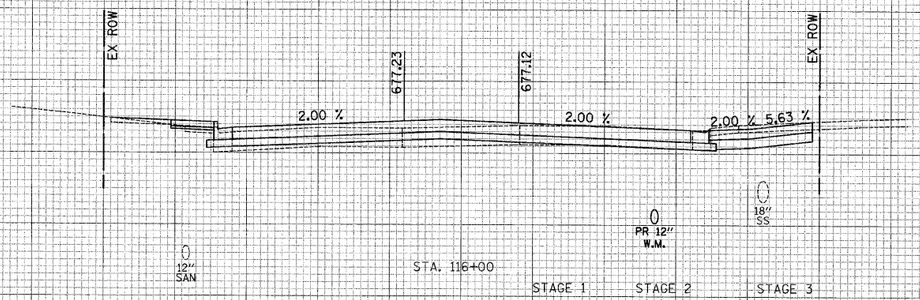

STA. 116+00

116 + 00.00

	STAGE 1	STAGE 2	STAGE 3
EARTH EXCAVATION (SQ FT)	15.0	3.4	12.6
EMBANKMENT REQUIRED (SQ FT)	0.8	29.5	0
REM & DISP UNSUITABLE (SQ FT)	0	0	0

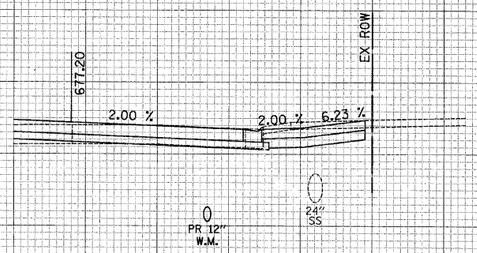

STA. 115+82

115 + 82.00

ORIGINAL SURVEY	DATE
SURVEYED	
PLOTTED	
NOTE BOOK	TEMPLATE
NO.	AREAS
	AREAS CHECKED

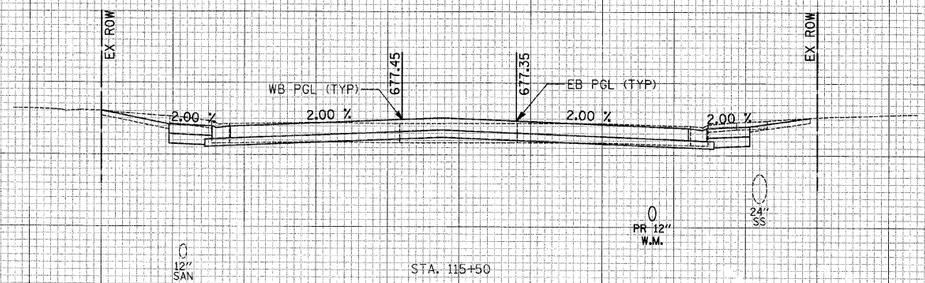

STA. 115+50

115 + 50.00

	STAGE 1	STAGE 2	STAGE 3
EARTH EXCAVATION (SQ FT)	11.7	15.8	13.4
EMBANKMENT REQUIRED (SQ FT)	0.6	19.9	0
REM & DISP UNSUITABLE (SQ FT)	0	0	0

FILE NAME = J:\2362\cad\sheet\2362_xsec.dgn	USER NAME = djk	DESIGNED - BLG	REVISED -
		DRAWN - BLG	REVISED -
	PLOT SCALE = 10.0000 ' / IN.	CHECKED - DJK	REVISED -
	PLOT DATE = 10/22/2010	DATE - 10-22-10	REVISED -

STATE OF ILLINOIS
DEPARTMENT OF TRANSPORTATION

GREENLEAF AVENUE
CROSS SECTIONS

SCALE: H: 1"=10' V: 1"=5' | SHEET NO. 7 OF 20 SHEETS | STA. 115+50.00 TO STA. 116+00.00

F.A.P. RTE.	SECTION	COUNTY	TOTAL SHEETS	SHEET NO.
344	09-00056-00-CH	COOK	111	98
		CONTRACT NO. 63527		
FED. ROAD DIST. NO. 1	ILLINOIS	FED. AID PROJECT M-9003(659)		