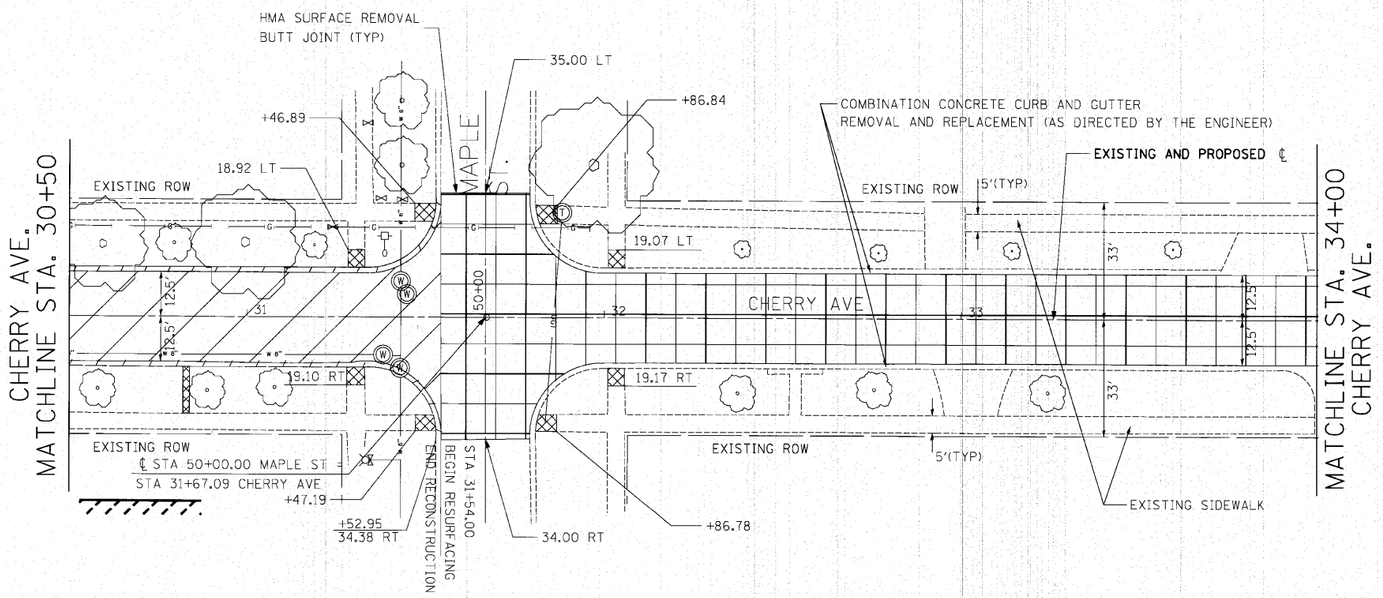

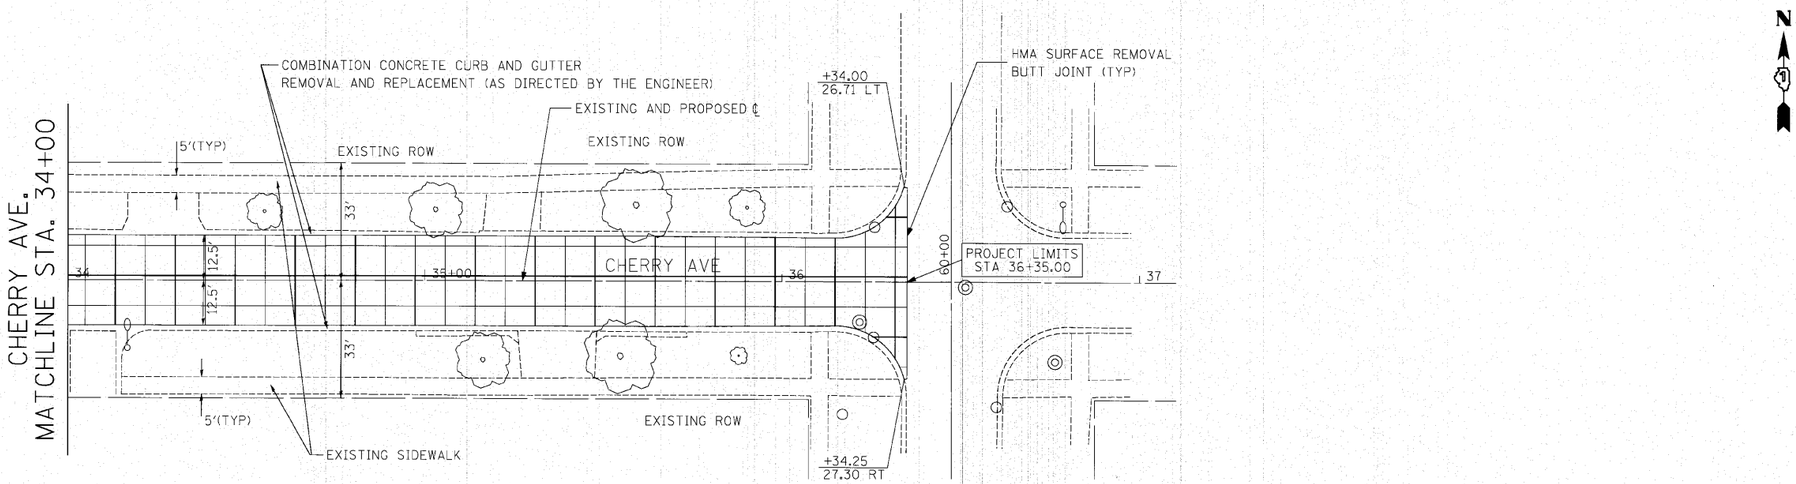

LEGEND

PAVEMENT REMOVAL

DRIVEWAY PAVEMENT REMOVAL

HMA SURFACE REMOVAL 3 3/4"

CURB AND GUTTER REMOVAL

SIDEWALK REMOVAL

0' 20' 40'
SCALE: 1" = 20'

FILE NAME = p:\f0142492 - birch & cherry reconstruction\plans\sheets\F0142492dmpl0102.dgn	USER NAME = *USER*	DESIGNED -	REVISED -
		DRAWN -	REVISED -
	PLOT SCALE = 20.0000 ' / IN.	CHECKED -	REVISED -
	PLOT DATE = 10/25/2010	DATE -	REVISED -

STATE OF ILLINOIS
DEPARTMENT OF TRANSPORTATION

BIRCH ST. & CHERRY AVE.
EXISTING REMOVAL PLAN - CHERRY AVE

SCALE: 1"=20' | SHEET NO. 2 OF 2 SHEETS | STA. 30+50 TO STA. 36+35

F.A. RTE.	SECTION	COUNTY	TOTAL SHEETS	SHEET NO.
	10-00076-00-FP	COOK	44	11
		CONTRACT NO. 63258		
	ILLINOIS FED. AID PROJECT			