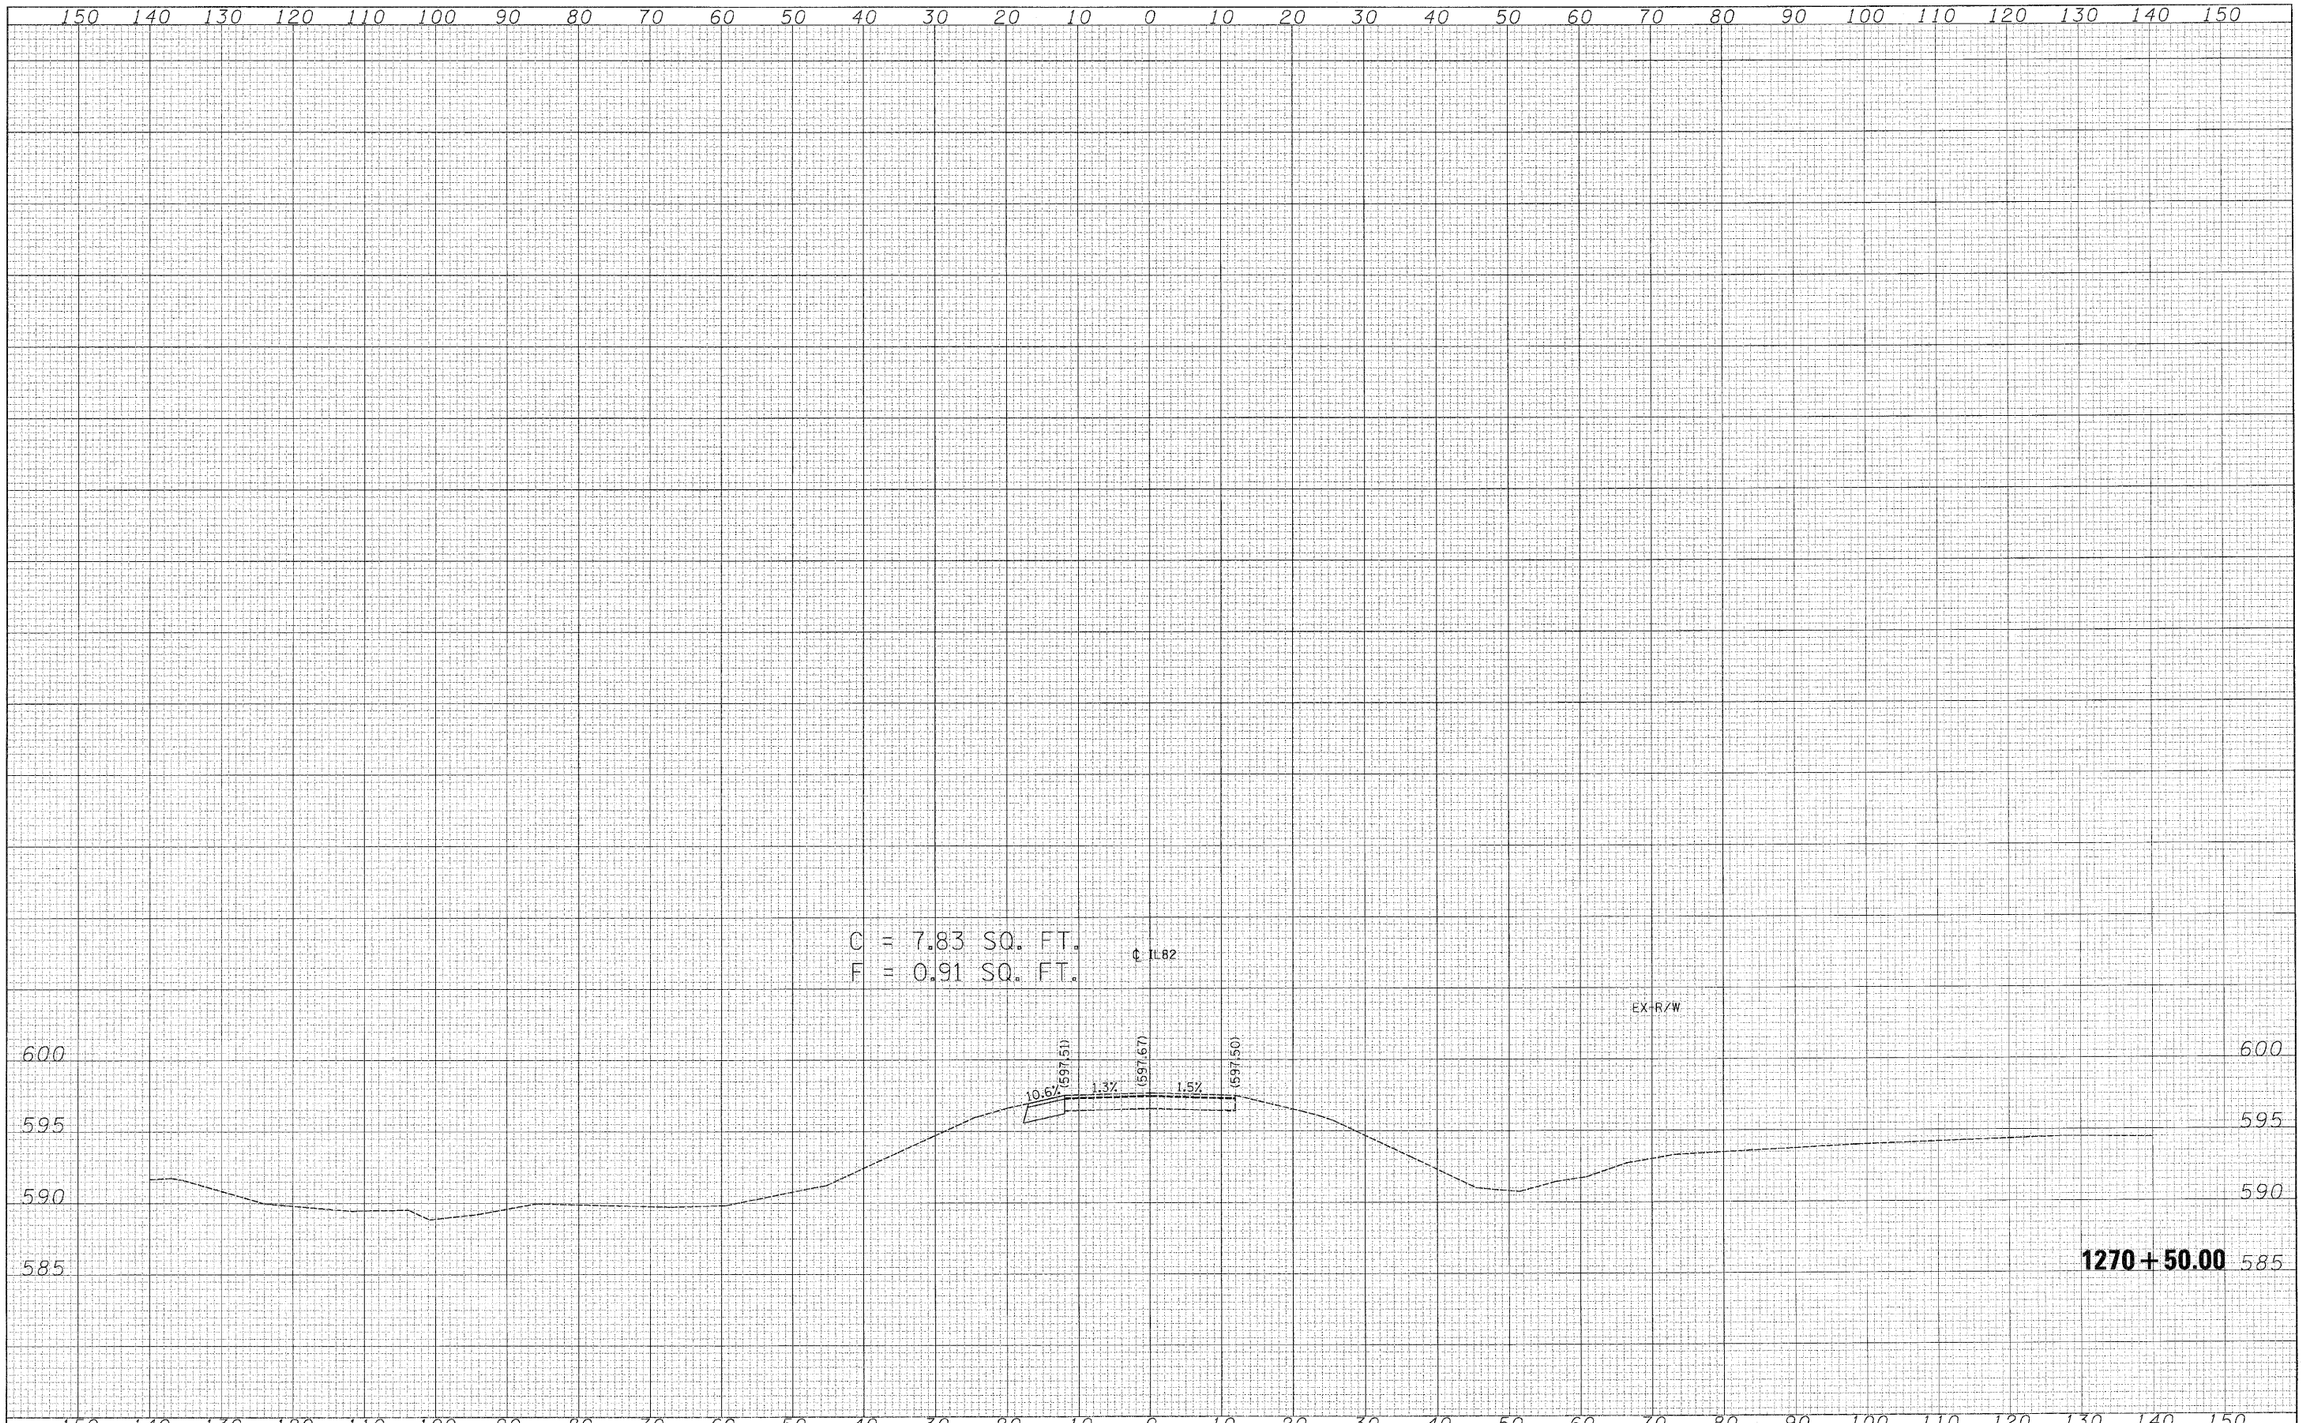

FINAL SURVEY	SURVEYED	BY	DATE
	PLOTTED		
NOTE BOOK	TEMPLATE		
	AREAS		
NO.	AREAS CHECKED		

ORIGINAL SURVEY	SURVEYED	BY	DATE
	PLOTTED		
NOTE BOOK	TEMPLATE		
	AREAS		
NO.	AREAS CHECKED		

LIN ENGINEERING, LTD.
Consulting Engineers
Chatham, Illinois Westmont, Illinois

USER NAME = $USER$	DESIGNED - ST	REVISED -	
	DRAWN - ST	REVISED -	
PLOT SCALE = $SCALE$	CHECKED - FML	REVISED -	
PLOT DATE = $DATE$	DATE - 08/2010	REVISED -	

STATE OF ILLINOIS
DEPARTMENT OF TRANSPORTATION

MAINTENANCE OF TRAFFIC CROSS SECTIONS
IL 82 OVER GREEN RIVER

SCALE: 1"=10'H, 5'V | SHEET NO. 7 OF 7 SHEETS | STA. 1270+50.00 TO STA. 1270+50.00

F.A.P. RTE.	SECTION	COUNTY	TOTAL SHEETS	SHEET NO.
638	129BR-4	HENRY	93	76

CONTRACT NO. 64D25

ILLINOIS FED. AID PROJECT