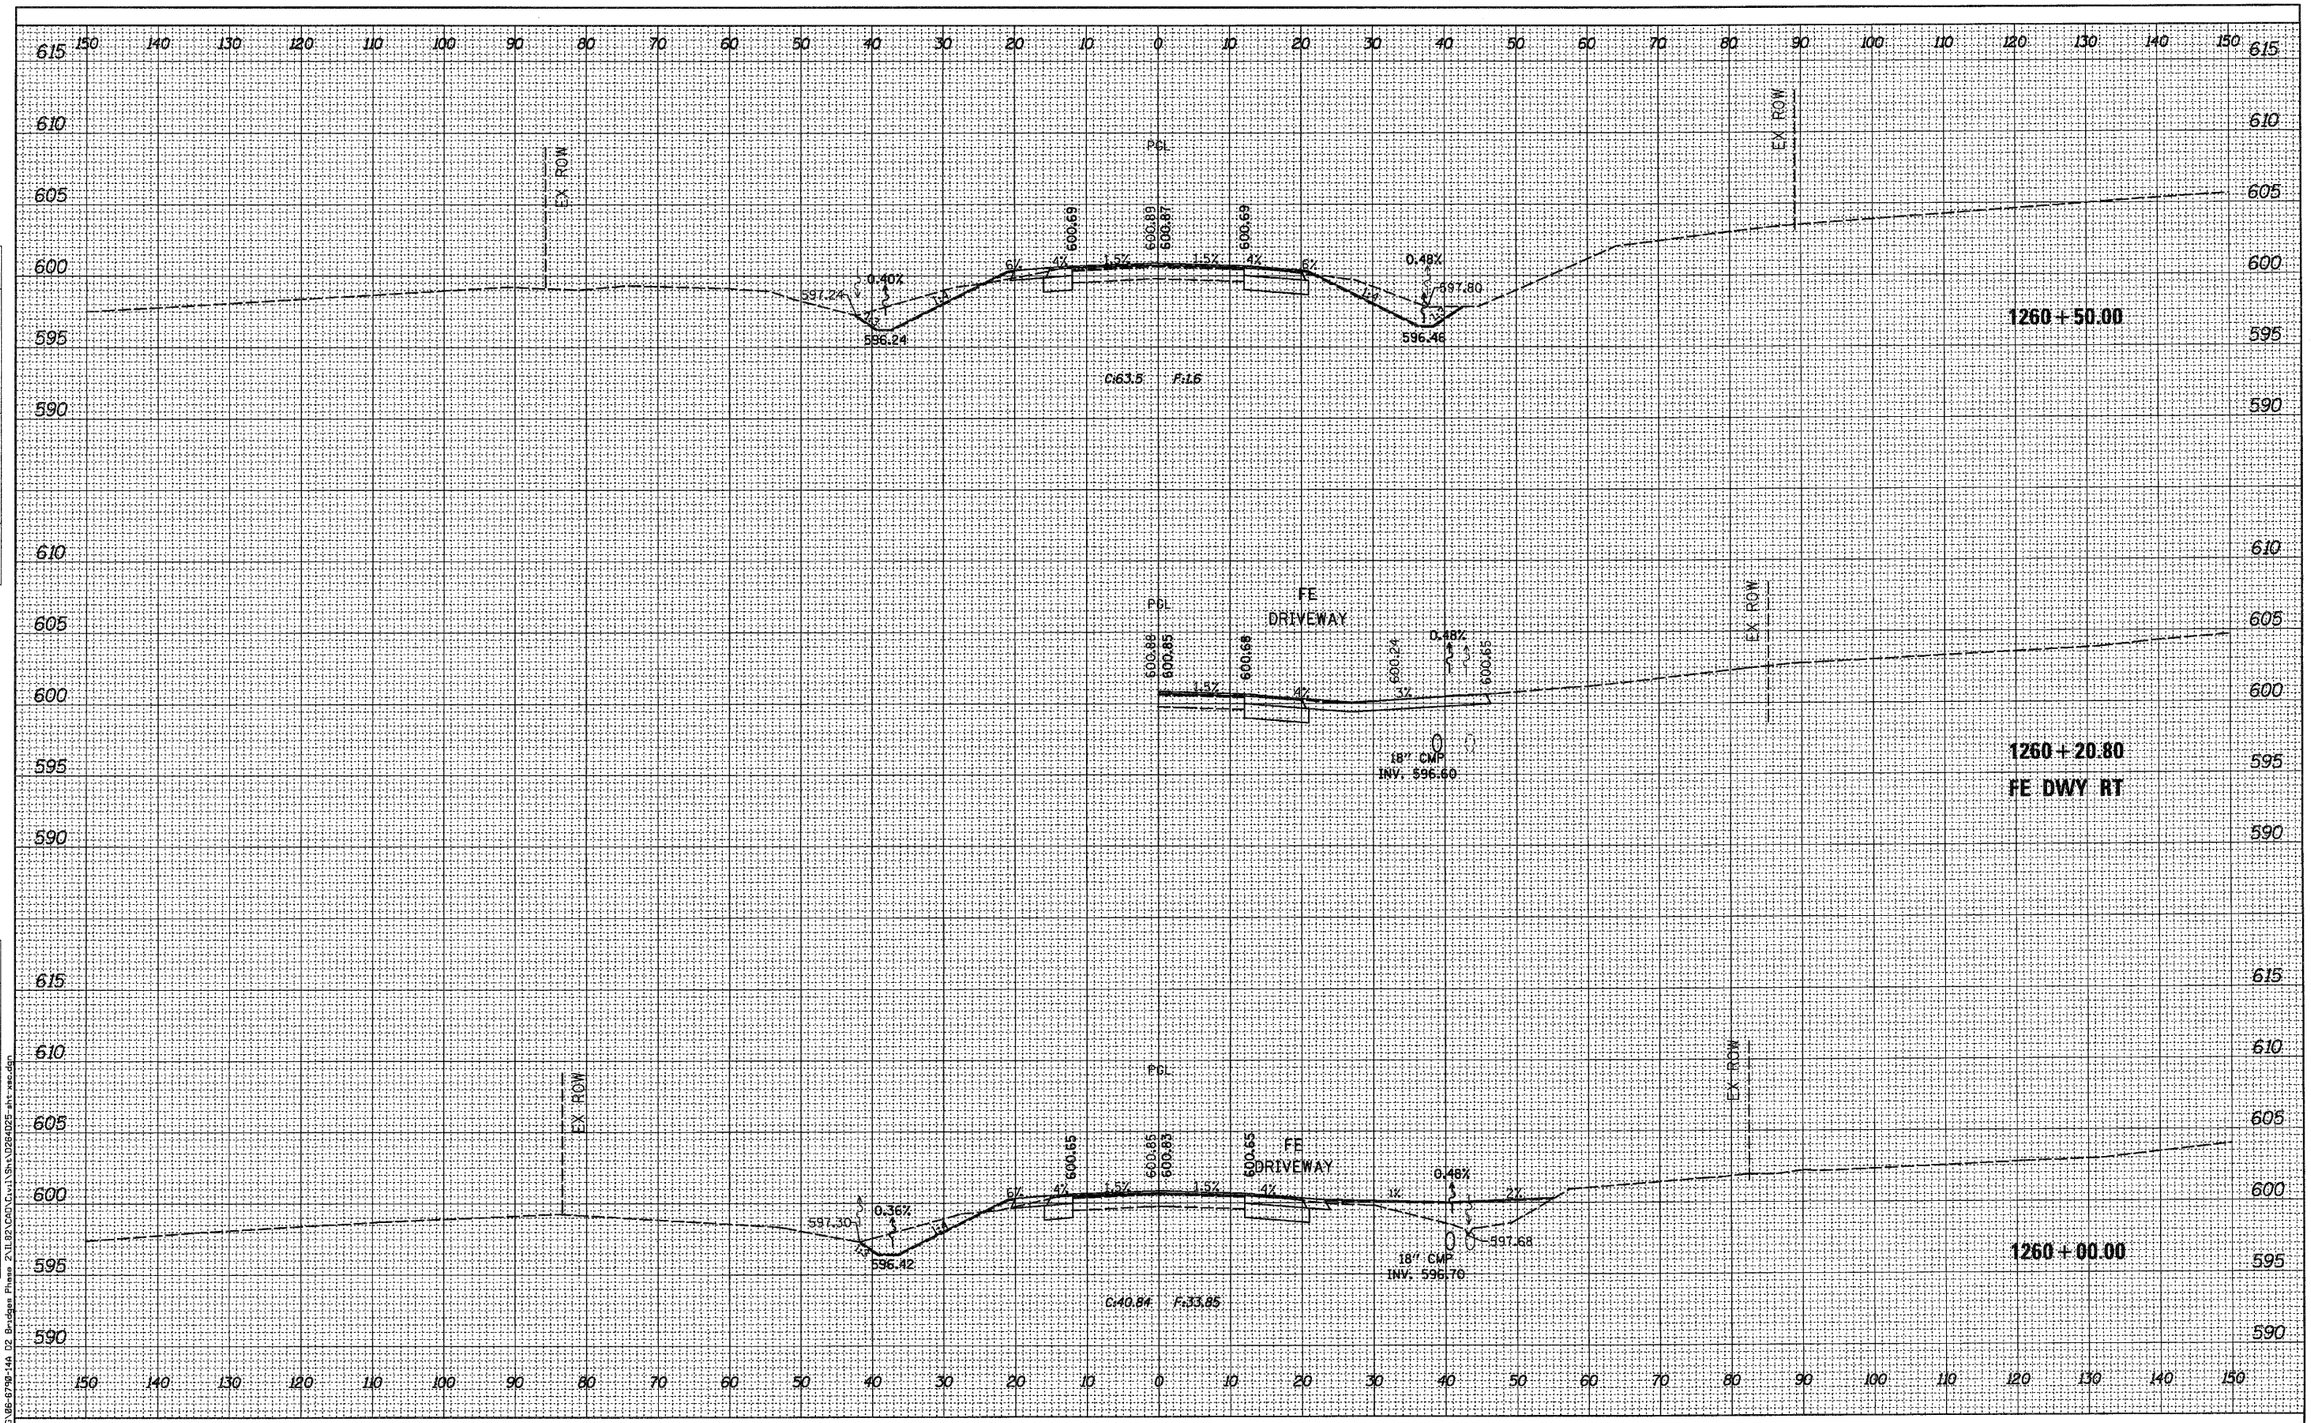

FINAL SURVEY	NOTE BOOK	SURVEYED	PLOTTED	TEMPLATE	AREAS	AREAS CHECKED	NO.	BY	DATE

ORIGINAL SURVEY	NOTE BOOK	SURVEYED	PLOTTED	TEMPLATE	AREAS	AREAS CHECKED	NO.	BY	DATE

FILE NAME = D:\ENG\86-6790-14A D2 Bridges Phase 2\LB2\CSD\Cs\USN\026402E-xhr-xsc.dgn

Wight

USER NAME = *USER*	DESIGNED - JNH	REVISED -	
	DRAWN - JNH	REVISED -	
PLOT SCALE = *SCALE*	CHECKED - KMB	REVISED -	
PLOT DATE = 10/28/2010	DATE - 08/27/2010	REVISED -	

STATE OF ILLINOIS
DEPARTMENT OF TRANSPORTATION

CROSS SECTIONS
IL 82 OVER GREEN RIVER

SCALE: 1"=10'H, 5'V | SHEET NO. 3 OF 17 SHEETS | STA. 1260+00.00 TO STA. 1260+50.00

F.A.P. RTE.	SECTION	COUNTY	TOTAL SHEETS	SHEET NO.
638	129BR-4	HENRY	93	79
		CONTRACT NO. 64D25		
	ILLINOIS FED. AID PROJECT			