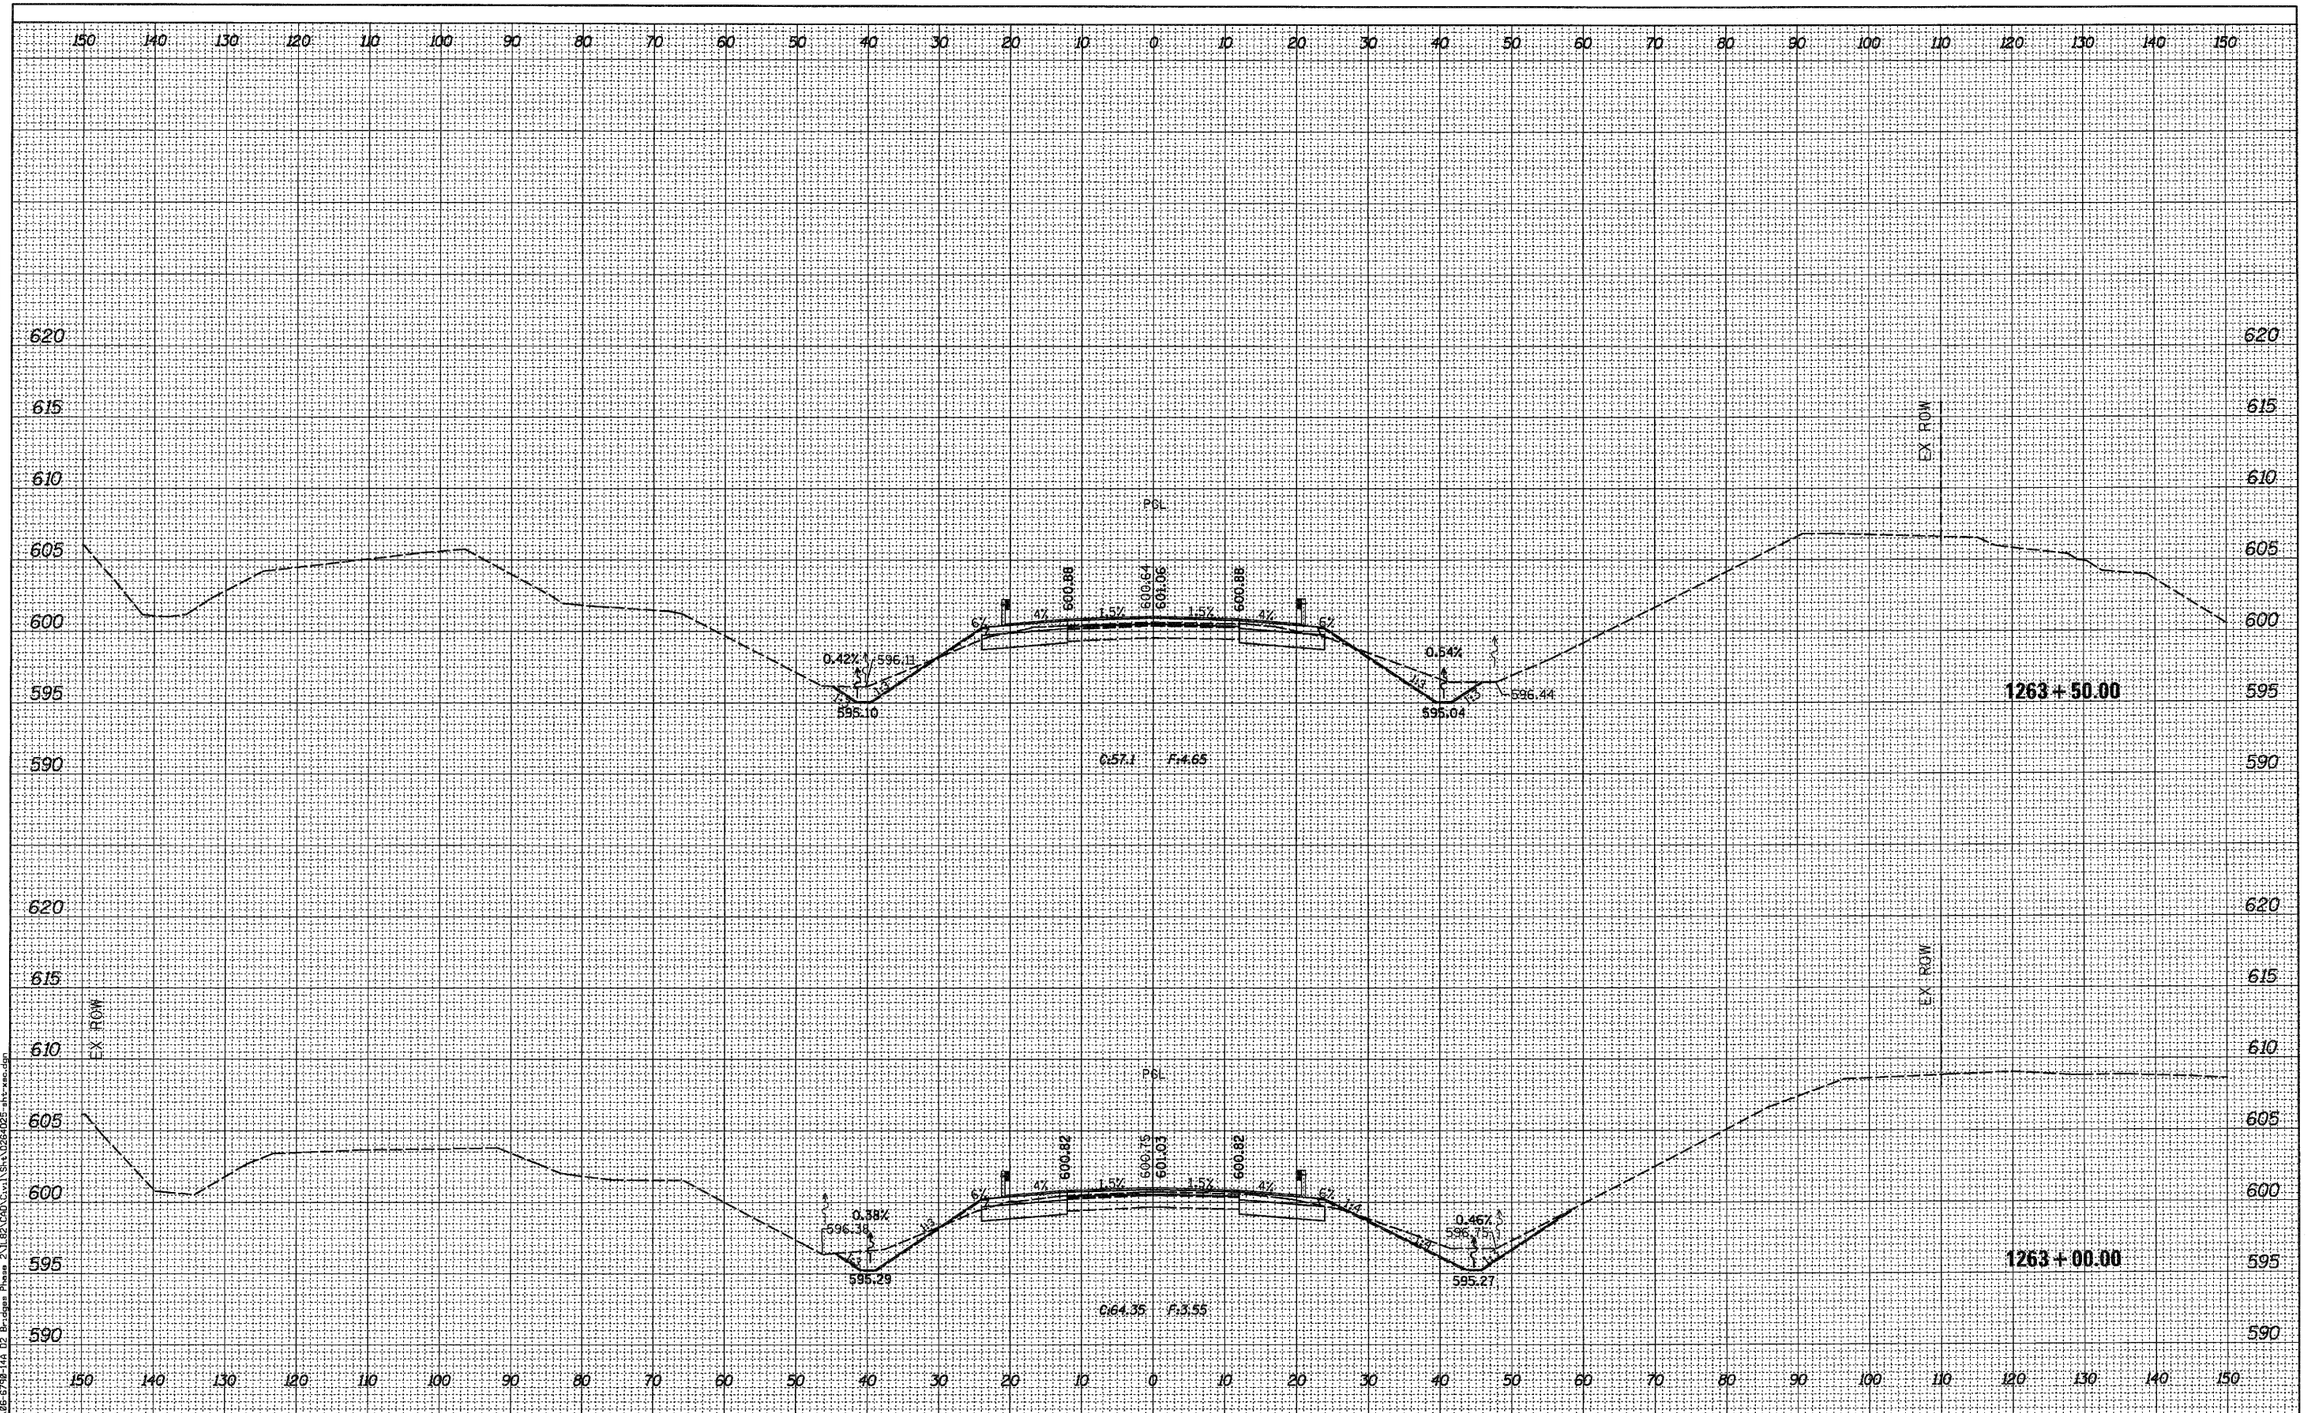

FINAL SURVEY	BY	DATE
SURVEYED		
PLOTTED		
TEMPLATE		
AREAS		
AREAS CHECKED		
NOTE BOOK NO.		

ORIGINAL SURVEY	BY	DATE
SURVEYED		
PLOTTED		
TEMPLATE		
AREAS		
AREAS CHECKED		
NOTE BOOK NO.		

FILE NAME = G:\ENG\X6-6798-14A 02 Bridges Phase 2\IL82\CADD\Civil\Sht\X064D25-sht-xsec.dgn

Wight

USER NAME = $USER$	DESIGNED - JNH	REVISED -	
	DRAWN - JNH	REVISED -	
PLOT SCALE = $SCALE$	CHECKED - KMB	REVISED -	
PLOT DATE = 10/28/2010	DATE - 08/27/2010	REVISED -	

STATE OF ILLINOIS
DEPARTMENT OF TRANSPORTATION

CROSS SECTIONS
IL 82 OVER GREEN RIVER

SCALE: 1"=10'H, 5'V | SHEET NO. 7 OF 17 SHEETS | STA. 1263+00.00 TO STA. 1263+50.00

F.A.P. RTE.	SECTION	COUNTY	TOTAL SHEETS	SHEET NO.
638	129BR-4	HENRY	93	83

CONTRACT NO. 64D25

ILLINOIS FED. AID PROJECT