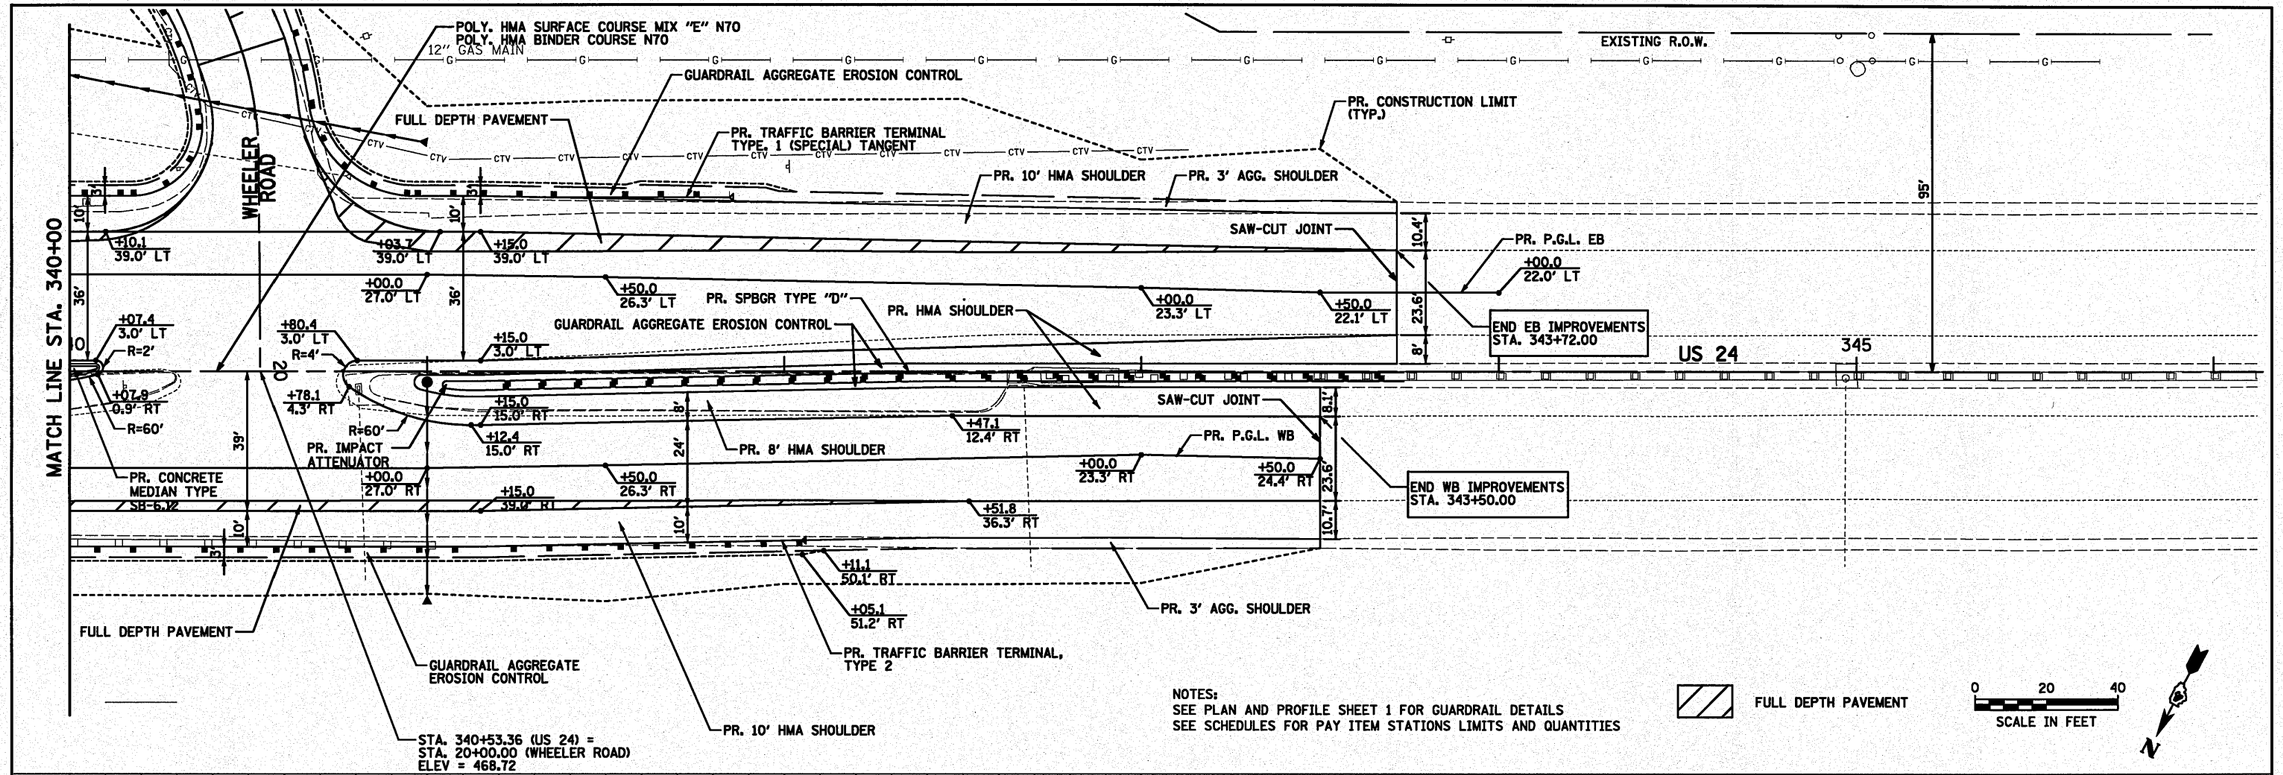

FILE NAME = $FILEL$	USER NAME = $USER$	DESIGNED ST	REVISED -
		DRAWN ST	REVISED -
	PLOT SCALE = $SCALE$	CHECKED FML	REVISED -
	PLOT DATE = $DATE$	DATE 10-15-2010	REVISED -

STATE OF ILLINOIS
DEPARTMENT OF TRANSPORTATION

PROPOSED PLAN AND PROFILE
US ROUTE 24 EB OVER LAMARSH CREEK

SCALE: 1" = 20' | SHEET NO. 5 OF 6 SHEETS | STA. 340+00 TO STA. 346+00

F.A.P. RTE.	SECTION	COUNTY	TOTAL SHEETS	SHEET NO.
317	45BR-2	PEORIA	122	24
		CONTRACT NO. 68719		
FED. ROAD DIST. NO.	ILLINOIS	FED. AID PROJECT		