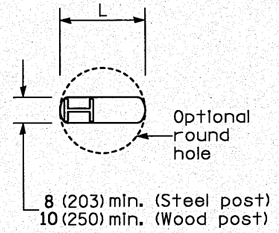

PLAN

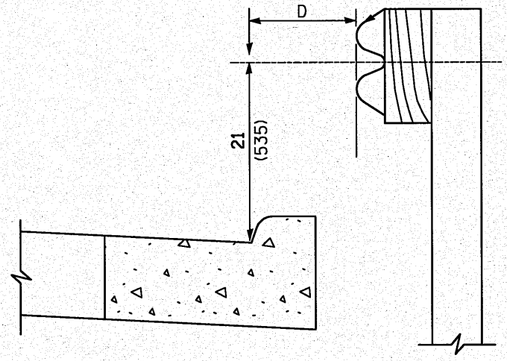

Note:
If it is necessary for D to be more than 12 (300) and less than 10'-0" (3.0 m) type M-2 (M-5) curb and gutter (Std. 606001) shall be used in front of and in advance of the guardrail.

GUARDRAIL PLACED BEHIND CURB

(D = 0 desirable to 12 (300) maximum)

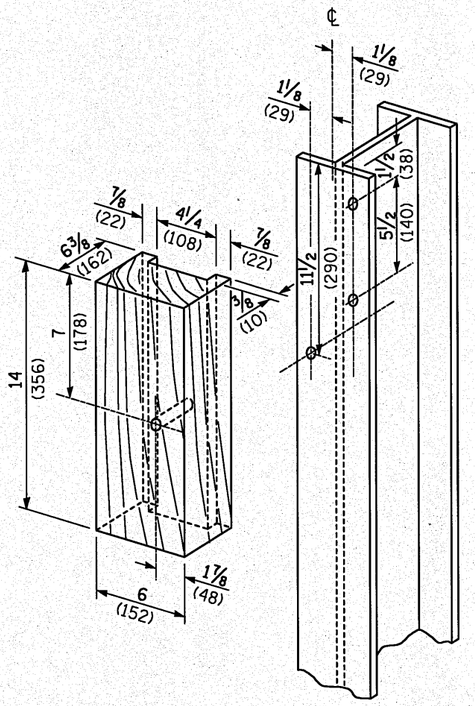

WOOD BLOCK-OUT AND STEEL POST DETAILS

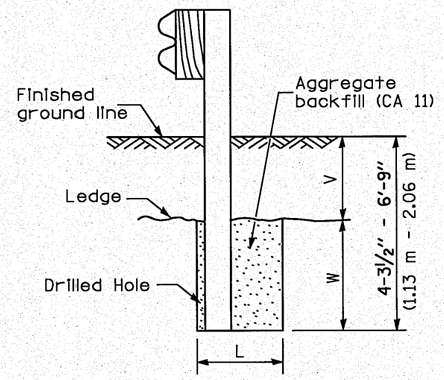

Note:
Ledge line is top of rock ledge or hard slag fill.

ELEVATION

FOOTING FOR POST WHEN IMPERVIOUS MATERIAL IS ENCOUNTERED

V	W	L	
		Steel Post	Wood Post
0 - 18 (0 - 460)	24 (610)	21 (530)	23 (580)
>18 - 41.5 (>460 - 825)	12 (305)	8 (203)	10 (250)
>41.5 - 53.5 (>825 - 1.13 m)	12 - 0 (305 - 0)	8 (203)	10 (250)

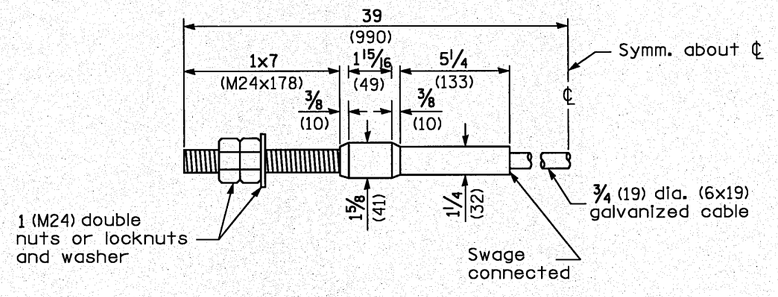

CABLE ASSEMBLY

(18,100 kg (40,000 lbs.) min. breaking strength)
Tighten to taut tension.

All dimensions are in inches (millimeters) unless otherwise noted.

FILE NAME = ⊕FILE⊕	USER NAME = ⊕USER⊕	DESIGNED ST	REVISED -
		DRAWN ST	REVISED -
	PLOT SCALE = ⊕SCALE⊕	CHECKED FML	REVISED -
	PLOT DATE = ⊕DATE⊕	DATE 10-15-2010	REVISED -

STATE OF ILLINOIS
DEPARTMENT OF TRANSPORTATION

DISTRICT 4 STANDARDS
US-24 OVER LAMARSH CREEK

SCALE: N.T.S. | SHEET NO. 8 OF 19 SHEETS | STA. | TO STA.

F.A.P. RTE.	SECTION	COUNTY	TOTAL SHEETS	SHEET NO.
317	45BR-2	PEORIA	122	95
	630011 PAGE 4 OF 4	CONTRACT NO. 68719		
FED. ROAD DIST. NO.	ILLINOIS	FED. AID PROJECT		

PLAN / PROFILE
DATE | BY | SURVEYED | PLOTTED | DRAWN | CHECKED | QUANTITIES | STRUCTURE NO(S)/HS CHKD | NOTE BOOK | NO.