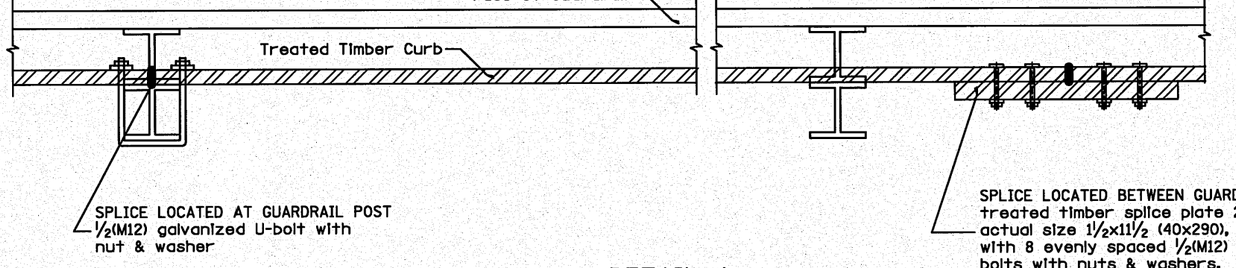

DETAIL A

(Typical Treated Timber Splices)

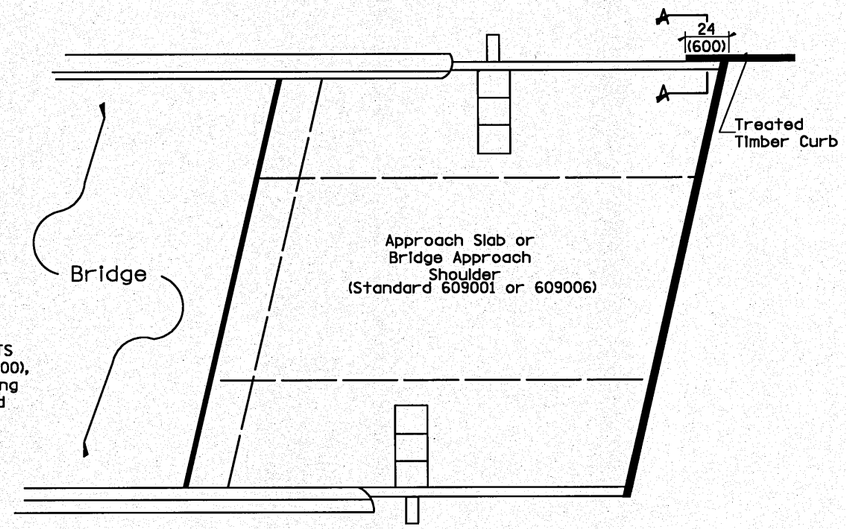

PLAN VIEW

APPROACH SLAB OR BRIDGE APPROACH SHOULDER
(STANDARD 609001 or 609006)

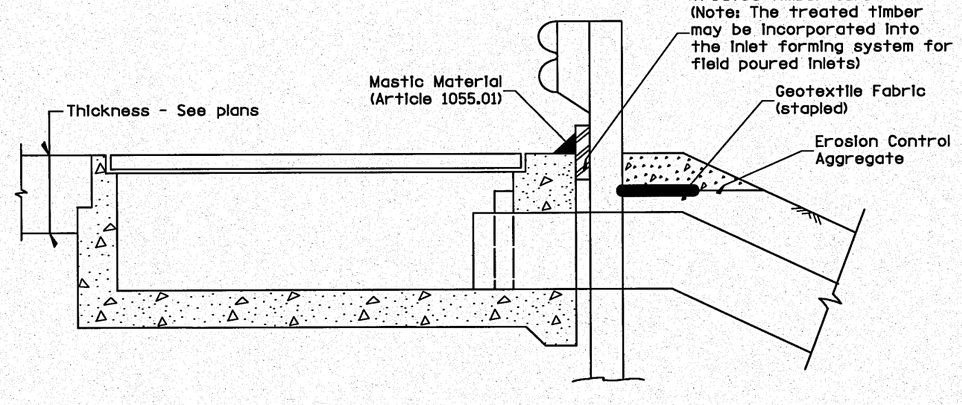

TYPICAL SECTION WITH EROSION CONTROL CURB
AT INLETS TYPE E & F (STANDARD 610001)

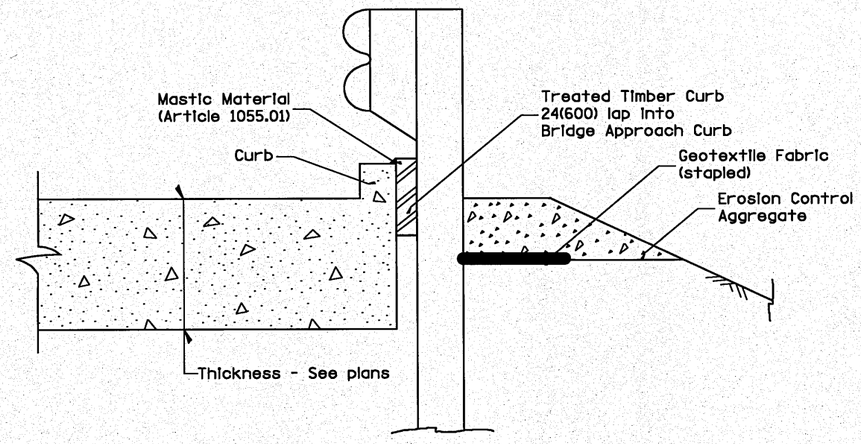

SECTION A-A

TYPICAL SECTION WITH EROSION CONTROL CURB
AT BRIDGE APPROACH CURB
(STANDARD 609001 OR 609006)

All dimensions are in inches (millimeters) unless otherwise noted.

FILE NAME = @FILE@	USER NAME = @USER@	DESIGNED ST	REVISED -	STATE OF ILLINOIS DEPARTMENT OF TRANSPORTATION	DISTRICT 4 STANDARDS US-24 OVER LAMARSH CREEK			F.A.P. RTE.	SECTION	COUNTY	TOTAL SHEETS	SHEET NO.
		DRAWN ST	REVISED -					317	458R-2	PEORIA	122	97
	PLOT SCALE = @SCALE@	CHECKED FML	REVISED -						630101 PAGE 2 OF 2	CONTRACT NO. 68719		
	PLOT DATE = @DATE@	DATE 10-15-2010	REVISED -		SCALE: N.T.S.	SHEET NO. 10 OF 19 SHEETS	STA. TO STA.	FED. ROAD DIST. NO.	ILLINOIS	FED. AID PROJECT		