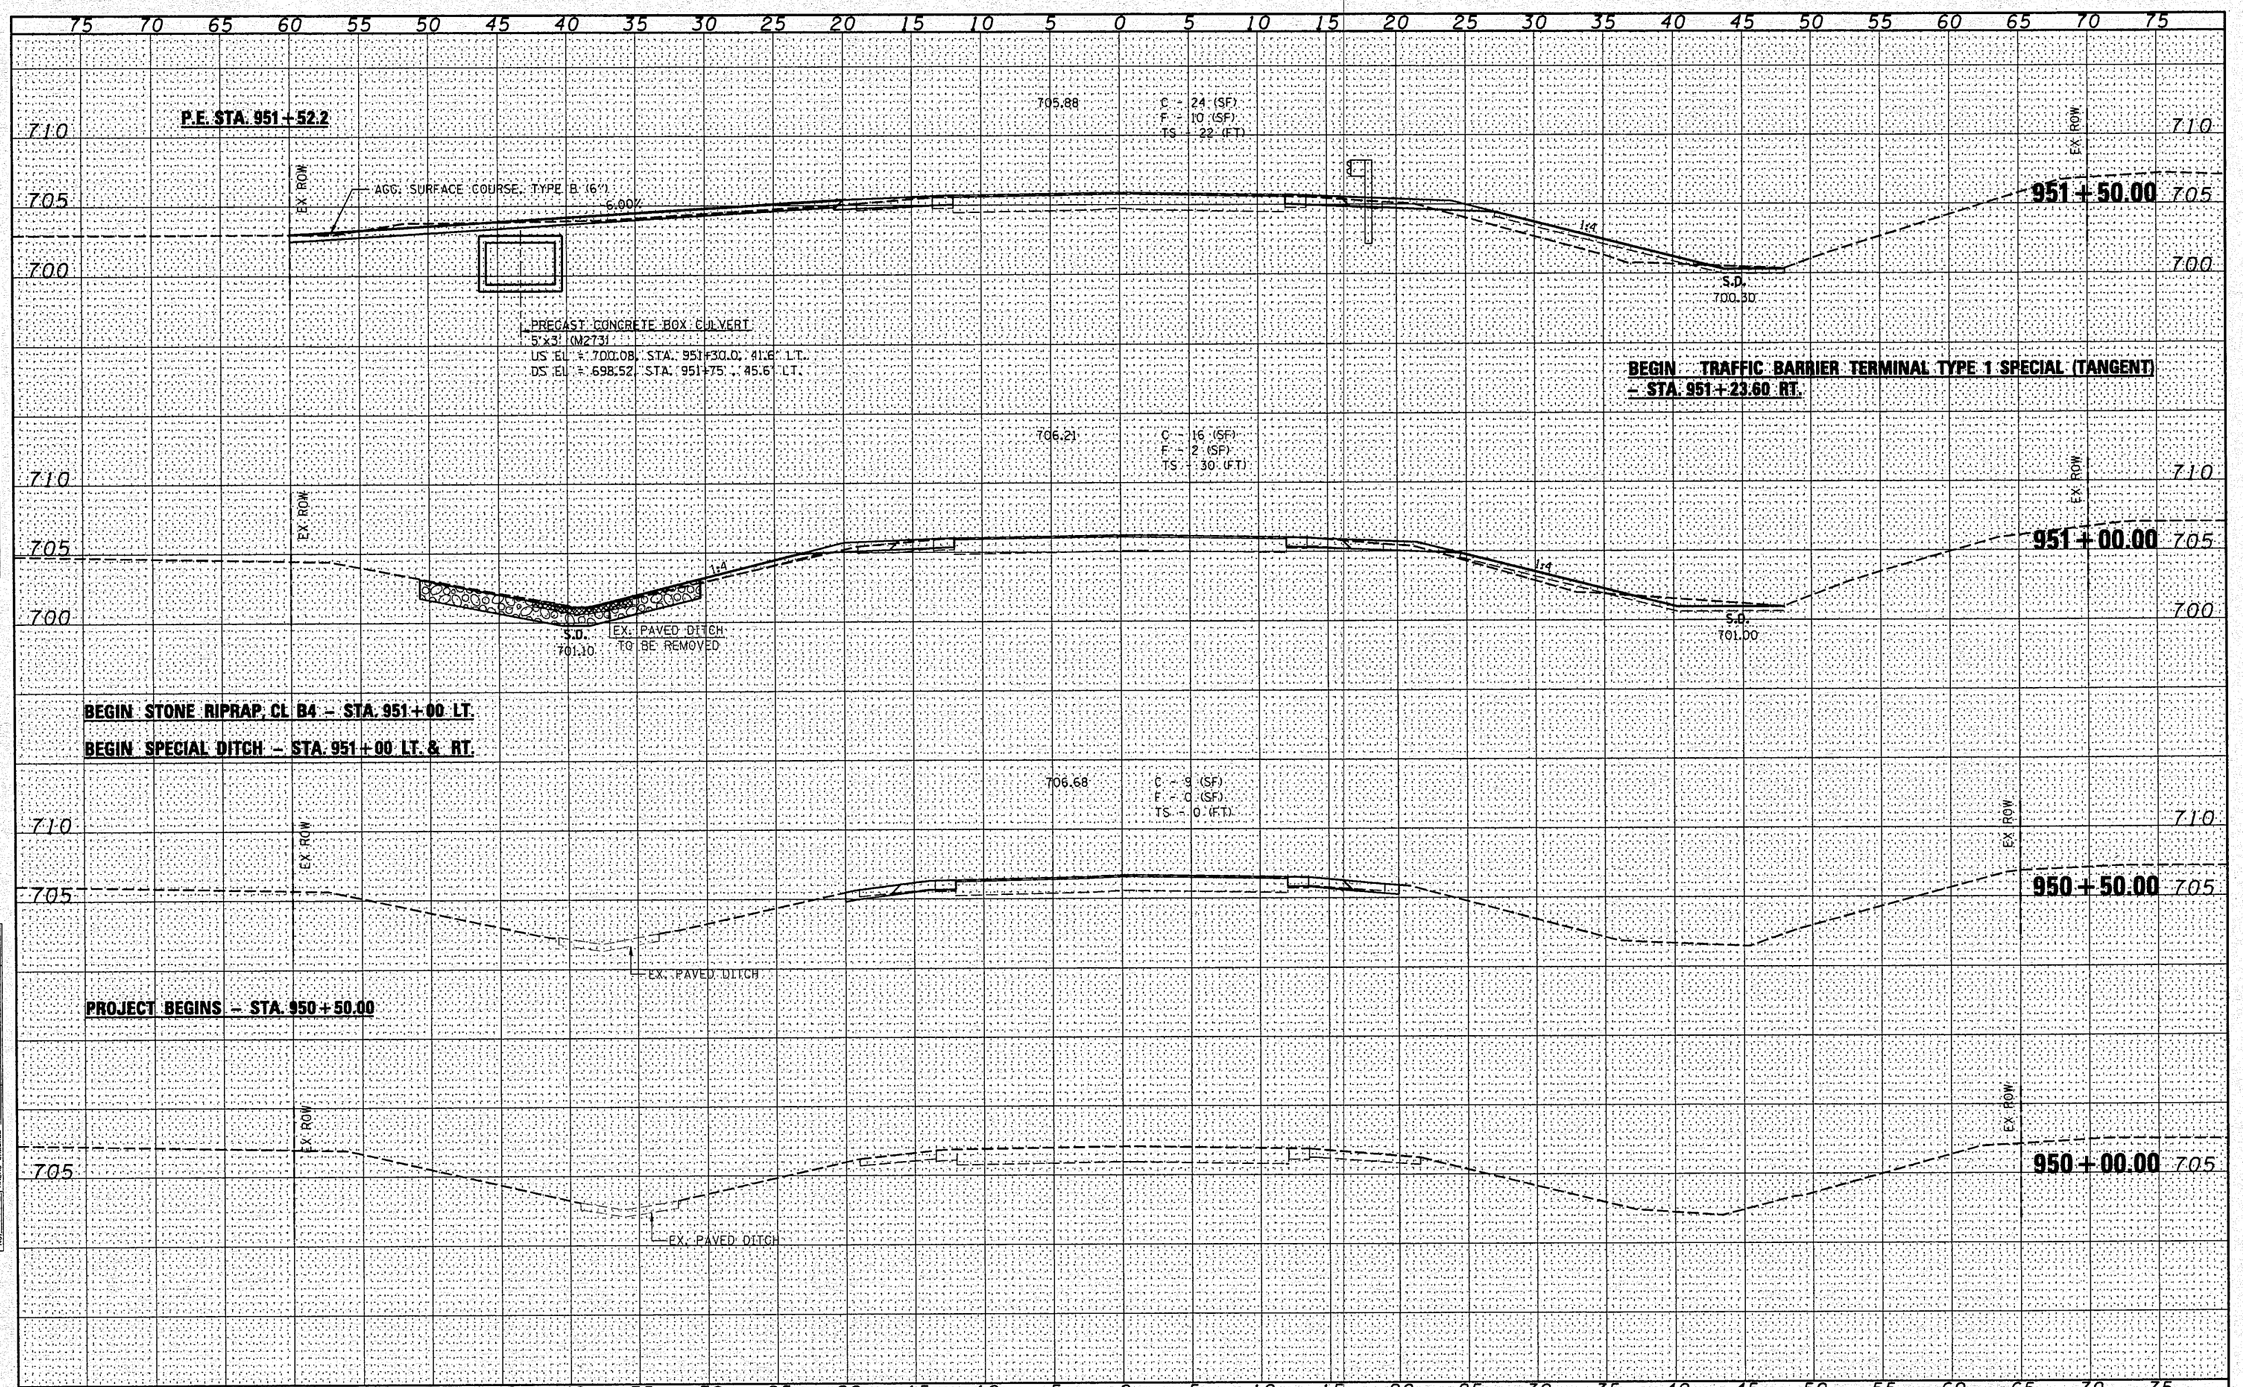

FINAL SURVEY	NOTE BOOK	NO.
SURVEYED	AREAS	AREAS CHECKED
PLOTTED		
TEMPLATE		

ORIGINAL SURVEY	NOTE BOOK	NO.
SURVEYED	AREAS	AREAS CHECKED
PLOTTED		
TEMPLATE		

BY	DATE

FILE NAME =	USER NAME = $USER$	DESIGNED -	REVISED -
		DRAWN -	REVISED -
	PLOT SCALE = 10.0000 ' / IN.	CHECKED -	REVISED -
	PLOT DATE = 10/25/2010	DATE -	REVISED -

Allen Henderson & Associates, Inc.
Civil and Structural Engineers Springfield, IL.
62703 Phone: (217)544-8033 IL. Design Firm
No. 184-001907

CROSS SECTIONS

SCALE: 1" = 5' | SHEET NO. 1 OF 7 SHEETS | STA. 950+00.00 TO STA. 951+50.00

F.A.S. RTE.	SECTION	COUNTY	TOTAL SHEETS	SHEET NO.
1361	(64-B-1)BR	WOODFORD	45	39
		CONTRACT NO. 68785		
FED. ROAD DIST. NO.	ILLINOIS	FED. AID PROJECT		

...\D468785-sht-xsec.dgn 10/25/2010 10:49:49 AM