THIS DETAIL IS INCLUDED FOR INFORMATION ONLY

FED. ROAD DIST. NO.	STATE	COUNTY	TOTAL SHEETS	SHEET NO.
FA 135	10-B	PIATT	28	25

3

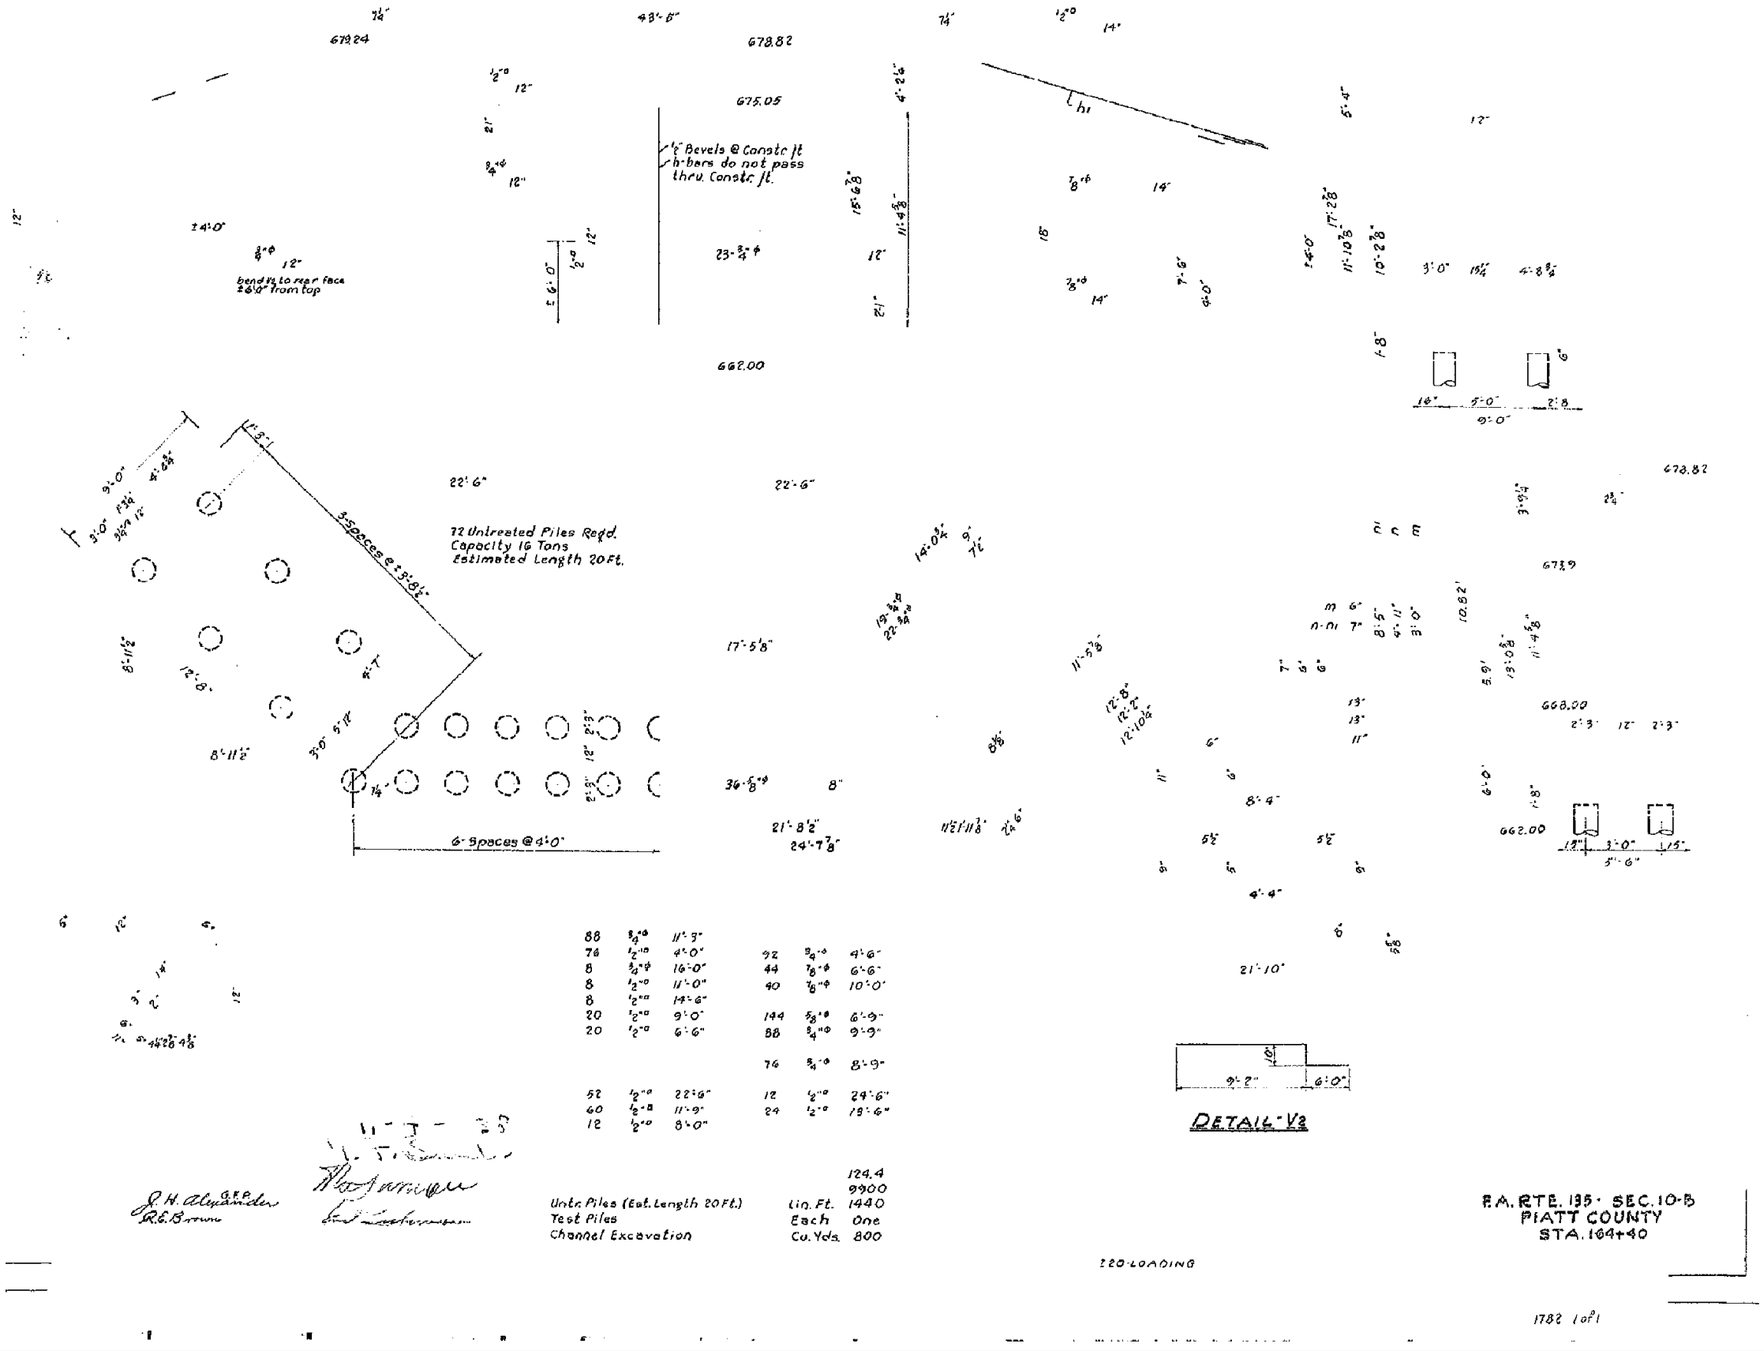

88	⅝"	11'-3"
76	½"	4'-0"
8	¾"	16'-0"
8	½"	11'-0"
8	½"	14'-6"
20	½"	9'-0"
20	½"	6'-6"
52	½"	22'-6"
40	½"	11'-9"
12	½"	8'-0"
92	⅝"	4'-6"
44	⅞"	6'-6"
40	⅞"	10'-0"
144	⅝"	6'-9"
88	¾"	9'-9"
76	⅝"	8'-9"
12	½"	24'-6"
24	½"	19'-6"

Untr. Piles (Est. Length 20 Ft.)	Lin. Ft.	1244
Test Piles	Each	9900
Channel Excavation	Cu. Yds.	1440
		800

J. H. Alexander, G.E.P.
R.E. Brown

220-LOADING

F.A. RTE. 135 · SEC. 10-B
PIATT COUNTY
STA. 164+40

1782 10P1

FILE NAME = c:\pw_work\pwidot\coombessf\d0135397\70458-sht_details.dgn	USER NAME = coombessf	DESIGNED -	REVISED
		DRAWN - SFC	REVISED -
	PLOT SCALE = 40.0000 ' / IN.	CHECKED -	REVISED -
	PLOT DATE = 10/20/2010	DATE - 7/14/10	REVISED -

STATE OF ILLINOIS
DEPARTMENT OF TRANSPORTATION

EXISTING STUCTURE 074-0017 DETAILS

SCALE: | SHEET NO. OF SHEETS | STA. | TO STA.

F.A.S. RTE.	SECTION	COUNTY	TOTAL SHEETS	SHEET NO.
1531	10B-1 & 11B-1	PIATT	88	43
		CONTRACT NO. 70458		
FED. ROAD DIST. NO.	ILLINOIS	FED. AID PROJECT		