FINAL SURVEY	NOTE BOOK	SURVEYED	PLOTTED	TEMPLATE	AREAS	AREAS CHECKED	NO.	BY	DATE

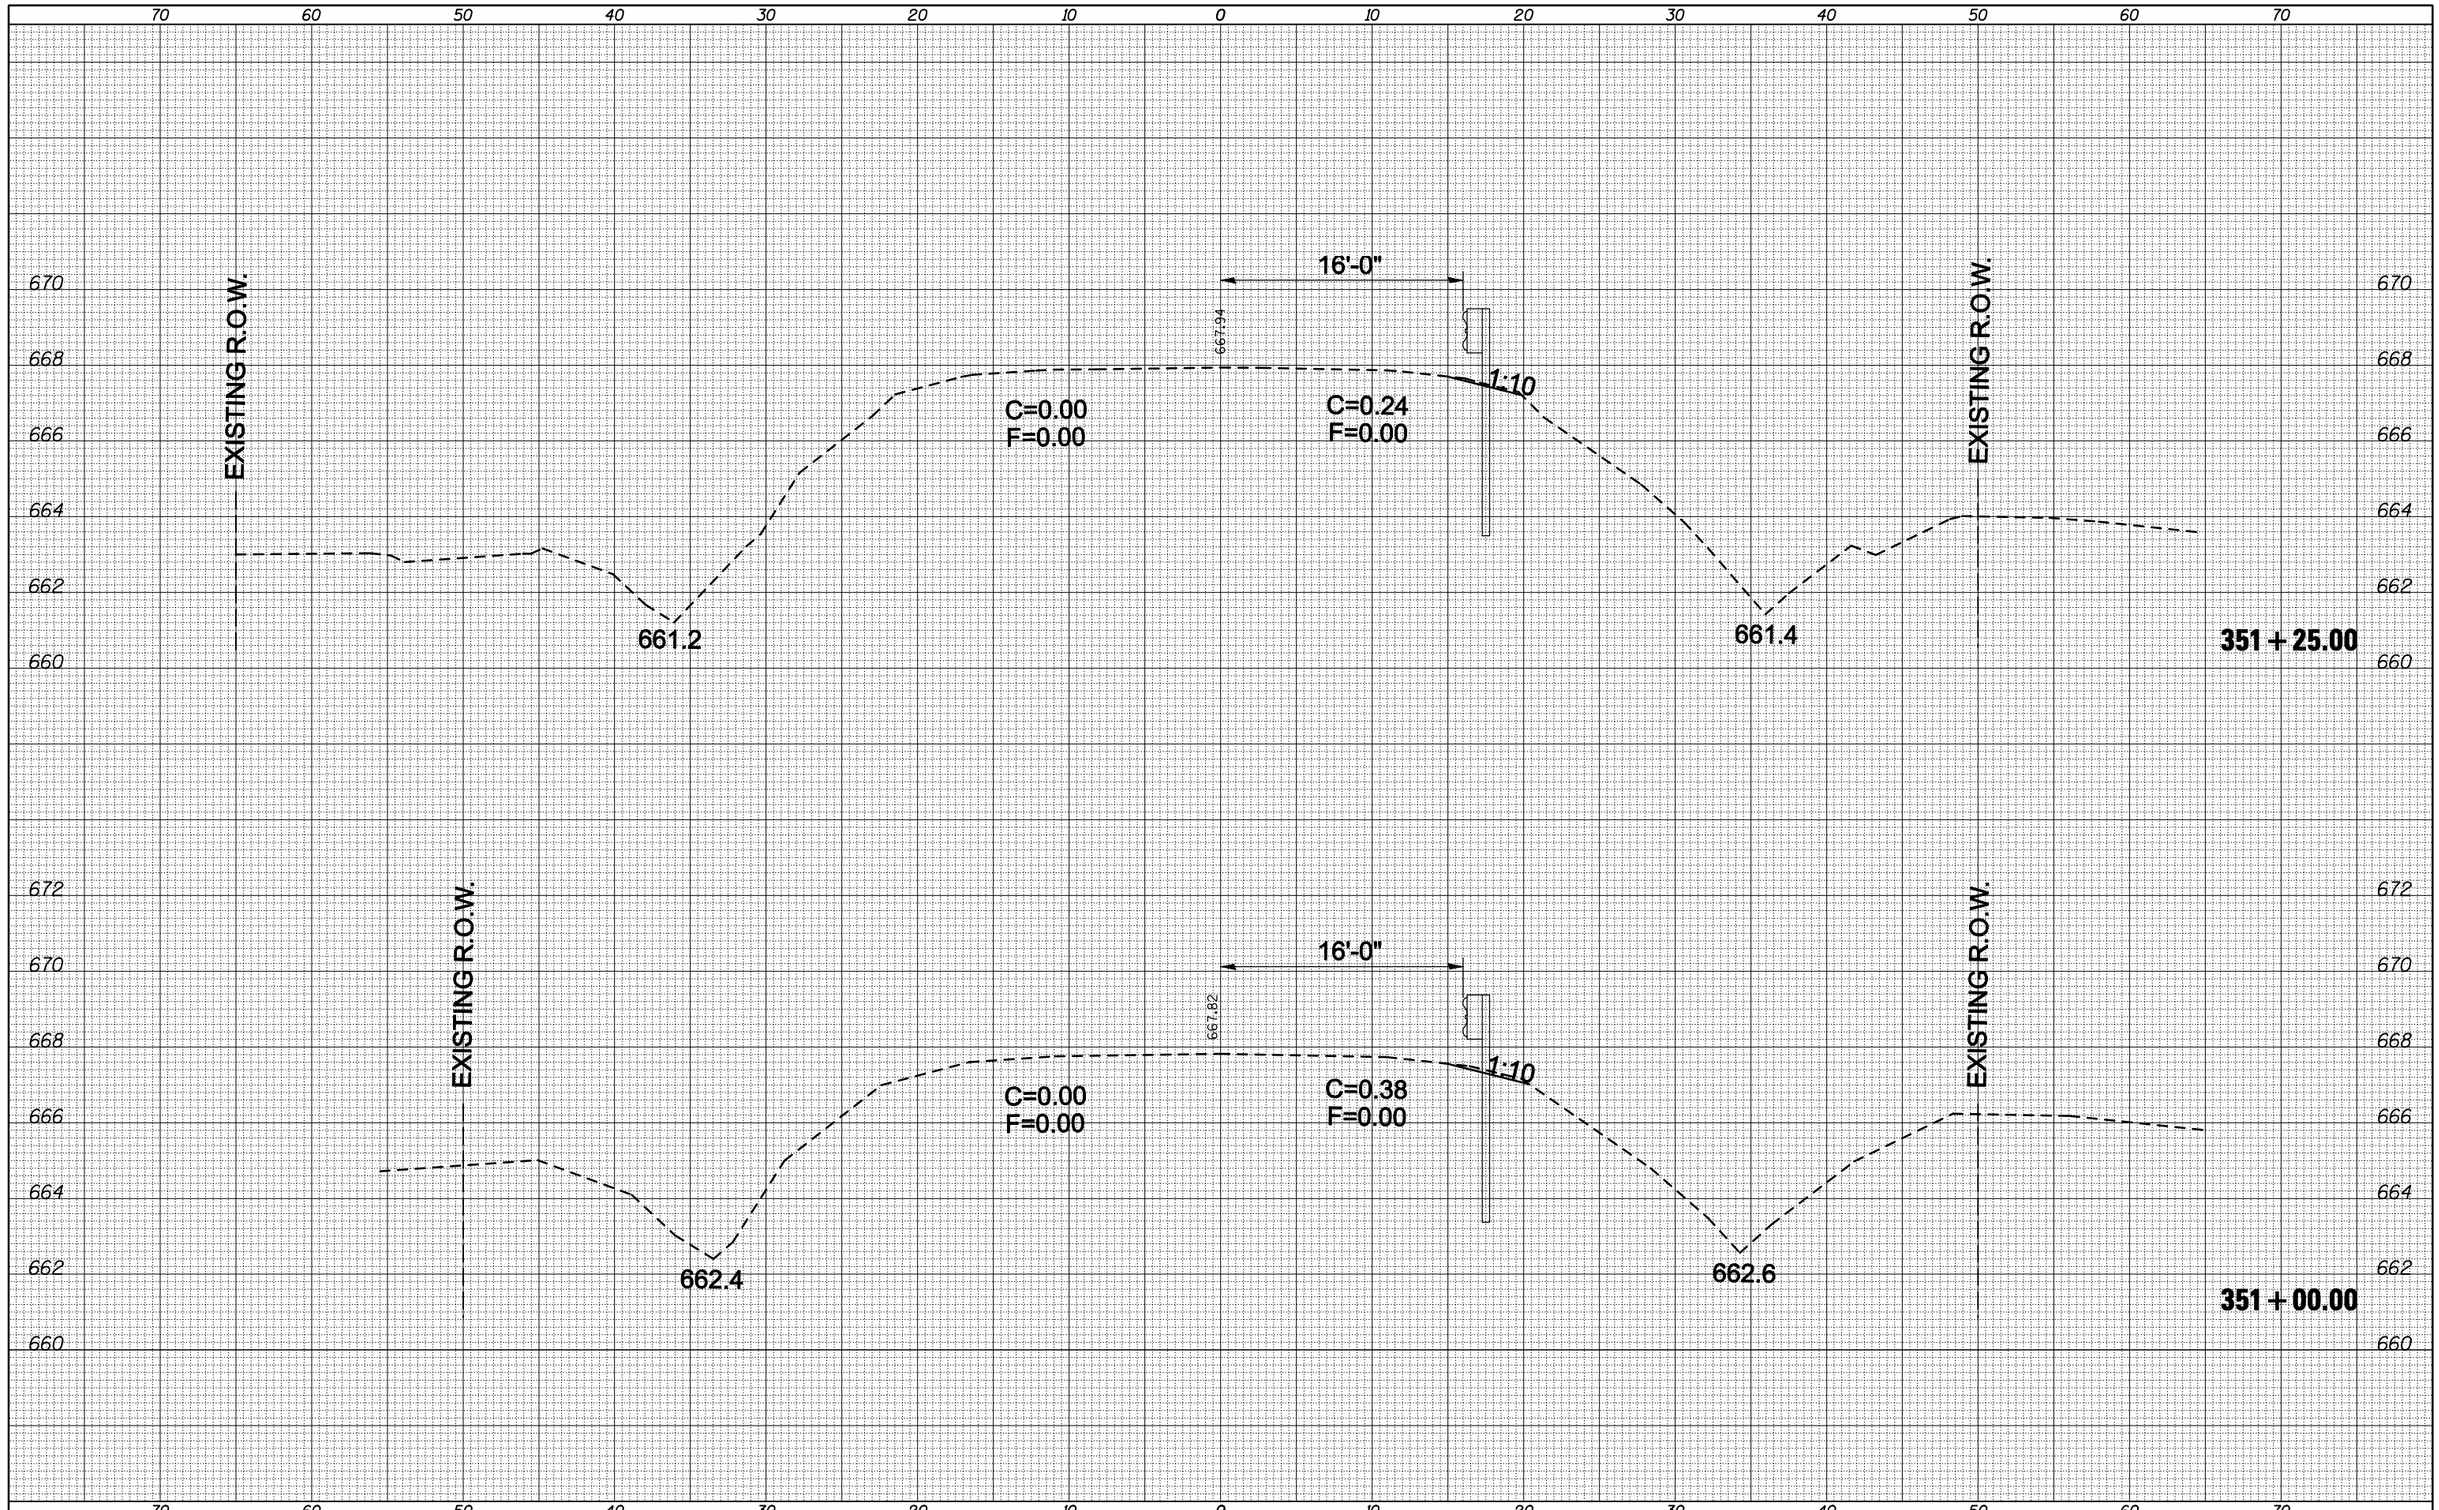

ORIGINAL SURVEY	NOTE BOOK	SURVEYED	PLOTTED	TEMPLATE	AREAS	AREAS CHECKED	NO.	BY	DATE

FILE NAME =	USER NAME = coombessf	DESIGNED -	REVISED -
c:\pw_work\pwidot\coombessf\d0135397\D500705-sht-xs_0018mainline.dgn		DRAWN -	REVISED -
	PLOT SCALE = 10.0000 ' / IN.	CHECKED -	REVISED -
	PLOT DATE = 10/20/2010	DATE -	REVISED -

STATE OF ILLINOIS
DEPARTMENT OF TRANSPORTATION

F.A.S. 1531 CROSS SECTIONS

SCALE: | SHEET NO. OF SHEETS | STA. 351+00.00 TO STA. 351+25.00

F.A.S. RTE.	SECTION	COUNTY	TOTAL SHEETS	SHEET NO.
1531	10B-1 & 11B-1	PIATT	88	73
		CONTRACT NO. 70458		
	ILLINOIS	FED. AID PROJECT		