FINAL SURVEY	NOTE BOOK	NO.
SURVEYED	PLOTTED	
TEMPLATE	AREAS	
AREAS CHECKED		

BY	DATE

ORIGINAL SURVEY	NOTE BOOK	NO.
SURVEYED	PLOTTED	
TEMPLATE	AREAS	
AREAS CHECKED		

BY	DATE

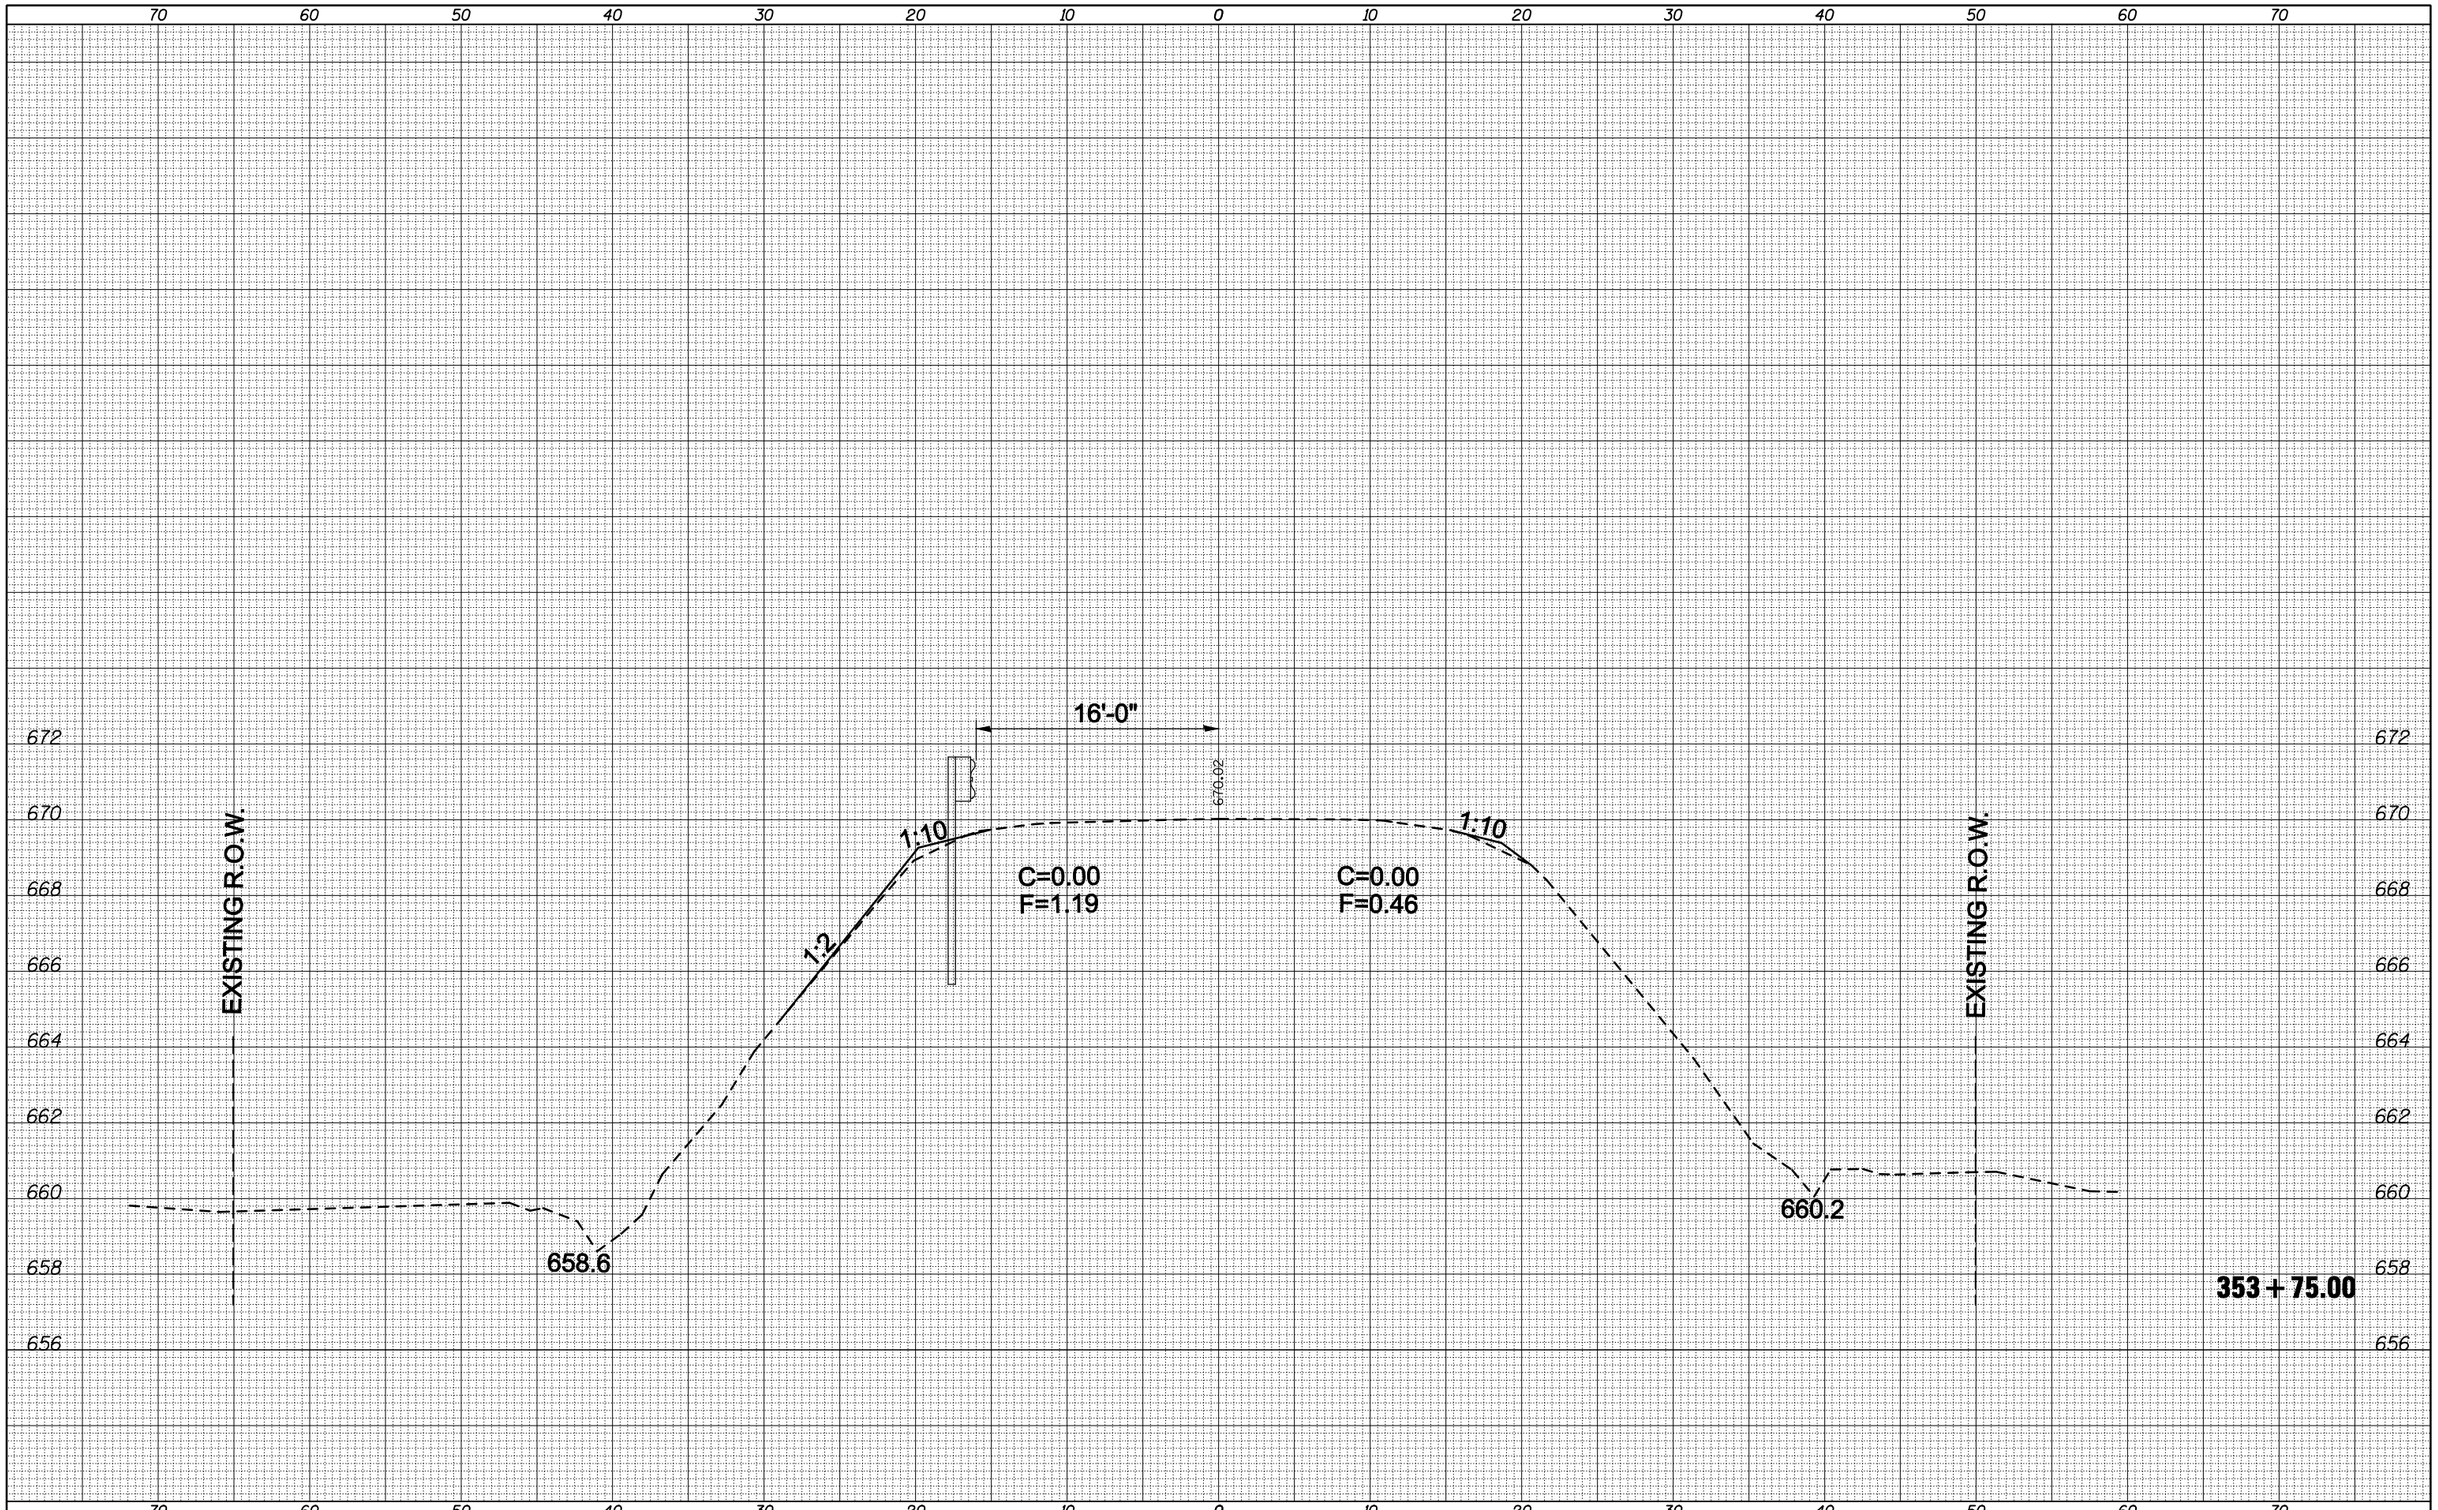

FILE NAME =	USER NAME = coombessf	DESIGNED -	REVISED -
c:\pw_work\pwidot\coombessf\d0135397\D500705-sht-xs_0018mainline.dgn		DRAWN -	REVISED -
	PLOT SCALE = 10.0005 ' / IN.	CHECKED -	REVISED -
	PLOT DATE = 10/20/2010	DATE -	REVISED -

STATE OF ILLINOIS
DEPARTMENT OF TRANSPORTATION

F.A.S. 1531 CROSS SECTIONS

SCALE: | SHEET NO. OF SHEETS | STA. 353+75.00 TO STA. 353+75.00

F.A.S. RTE.	SECTION	COUNTY	TOTAL SHEETS	SHEET NO.
1531	10B-1 & 11B-1	PIATT	88	85
		CONTRACT NO. 70458		
	ILLINOIS	FED. AID PROJECT		