F.A.P. RTE.	SECTION	COUNTY	TOTAL SHEETS	SHEET NO.
704	(1)N & TS-1	McLEAN	497	174
STA. 0+275.000		TO STA. 0+408.500		
FED. ROAD DIST. NO.		ILLINOIS	FED. AID PROJECT	

CONTRACT NO. 70514

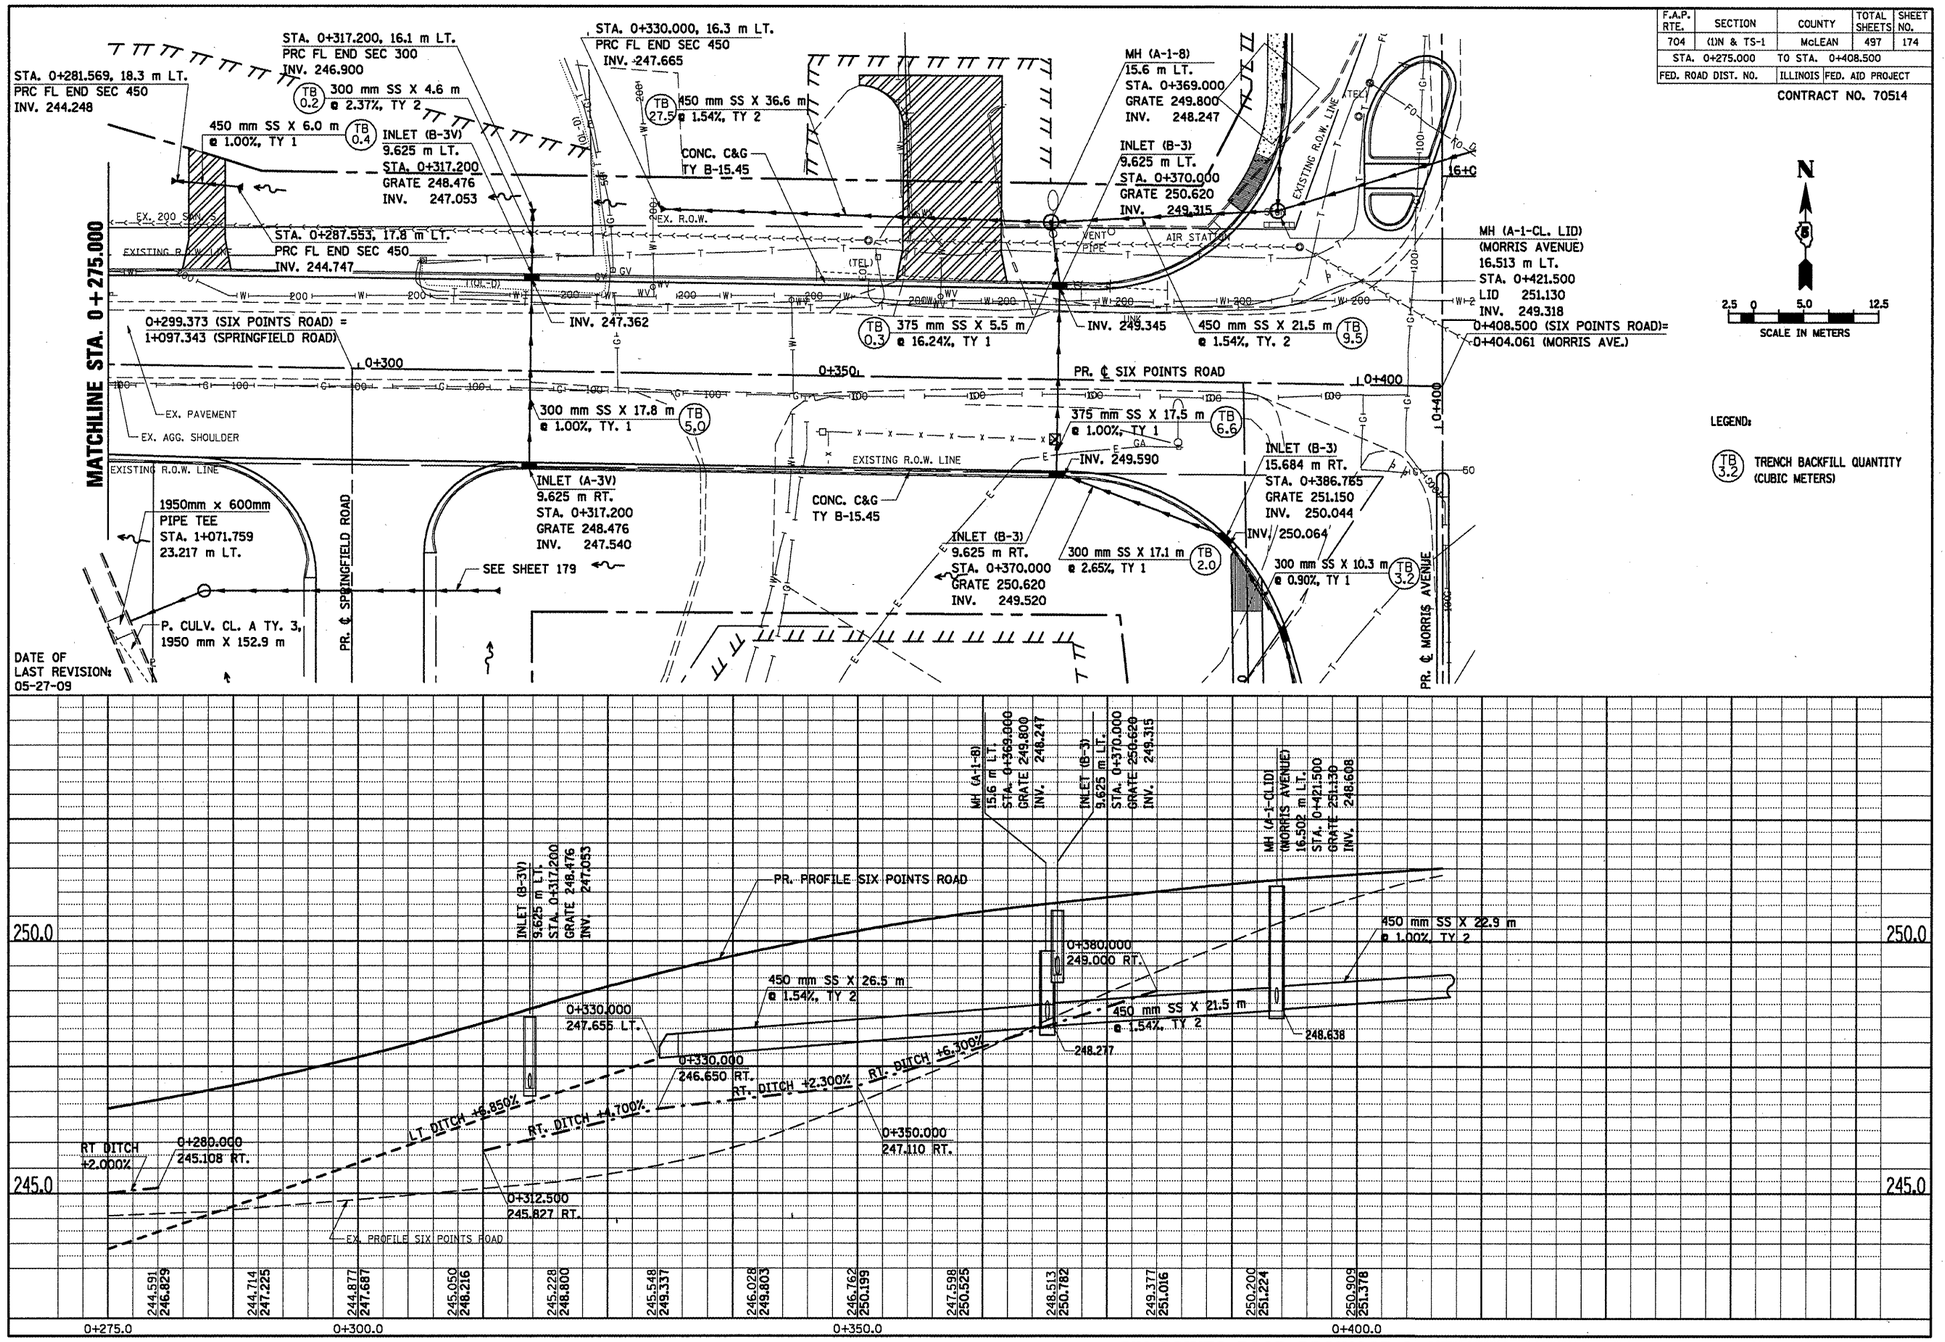

DATE	BY	
		FINAL SURVEY
		SURVEYED
		PLOTTED
		NOTE BOOK
		TEMPLATE
		AREAS
		AREAS CHECKED
		NO.

SIX POINTS ROAD, DRAINAGE & UTILITIES SHEETS, STA. 0+275.000 TO STA. 0+408.498